

18 Tarring Road
Worthing
BN11 4ET




1 Proposed Location Plan
1:1250 @ A3

0 50 100 M

18 Tarring Road
Worthing
BN11 4ET



2 Proposed Site Plan
1:500 @ A3

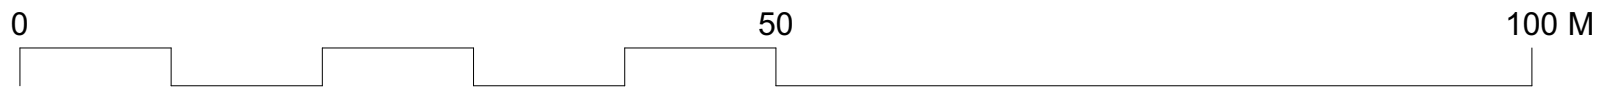

Disclaimer:

Drawing must not be reissued, loaned or copied without the written consent of BeforeBricks. All errors, omissions, discrepancies should be reported to BeforeBricks immediately. All dimensions to be checked before site fabrication by the contractor, his sub-contractor or supplier. Any deviation from the drawing to be reported to BeforeBricks immediately. This drawing is not intended for purposes of construction. Do not scale off drawings.

Notes:

BeforeBricks

0800 072 3695

team@beforebricks.com

<https://www.beforebricks.com/>

3rd Floor, 86-90 Paul St.
London EC2A 4NE

Client: Mandeep Gill

Site: 18 Tarring Road, Worthing,
BN11 4ET

Project description:
Introduction of a dropped kerb

Title:
Proposed Location + Site Plan

Drawing Status: **PLANNING**

Date: 24/10/2025 Drawn by: HC
Scale: 1:1250/500 @ A1 Checked by: IC

