

Note: This drawing is to be used for 'Roof Plan' purposes only

This drawing to be read in conjunction with Portakabin Limited drawing numbers:

PTK-A1-00-D-A-1001 - G/A Floor Plan
PTK-A1-00-D-A-1401 - Fire Strategy Appraisal
PTK-A1-00-D-A-1903 - Proposed Site Plan
PTK-A1-00-D-A-2001 - G/A Elevations

This drawing is to be read in conjunction with all relevant M&E Consultant detail design drawings and specifications


Copyright Portakabin Limited 2025.

Porta and Portakabin are registered trademarks.

This drawing is the property of Portakabin Limited. It must not be copied, reproduced or divulged to anyone without written permission.

Do not scale off this drawing. All discrepancies to be reported to Portakabin Limited.

Rev:	Date:	Description:	By:	Chk:
P01	18/08/25	First Issue	MC	SPM
P02	02/10/25	PV layout added to suit Richardson M&E dwg no 10046-REU-01-00-D-E-1151-S4-P03 in email 18th September 2025	MC	SPM

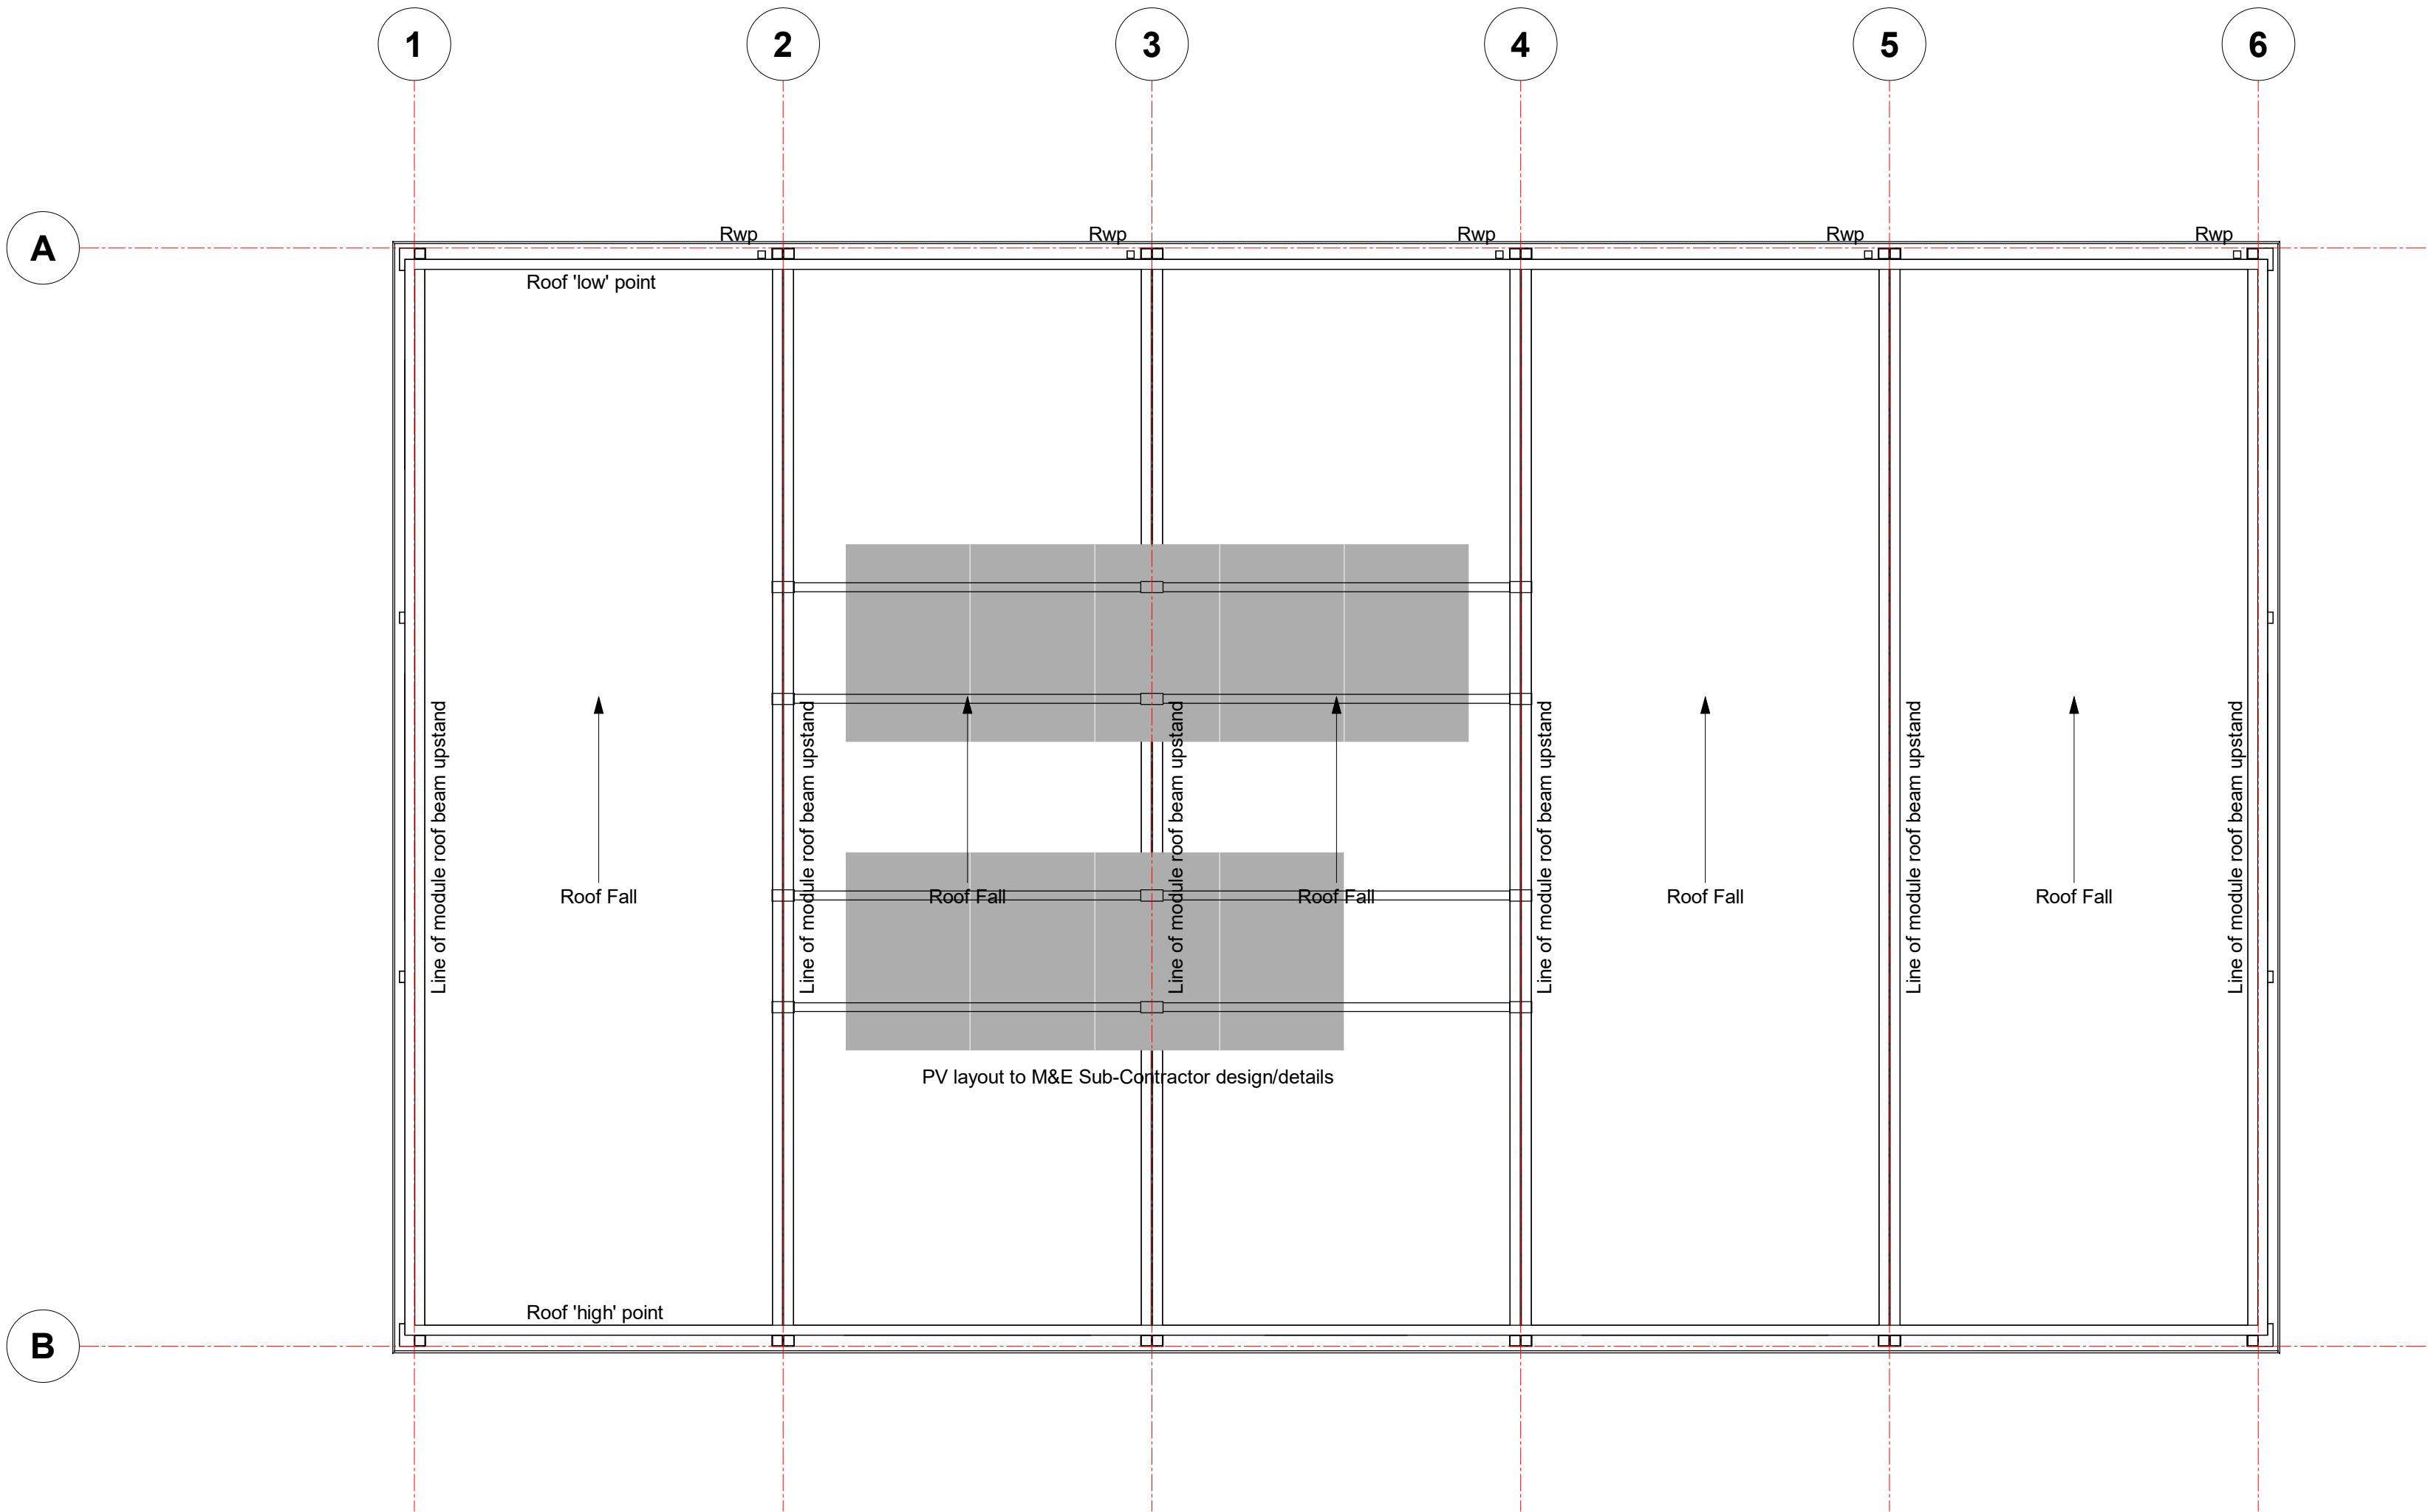

Status: S0 Purpose Of Issue: Preliminary

Client: Turner & Townsend

Project: YIF Adur Council

Title: Roof Plan

Scale @ A1:	Date:	Drawn By:	Checked By:
1 : 50	18/08/25	MC	SPM
Opportunity Number:	Project Number:		
OPP1368970	16969		
Document Number:	Rev:		
PTK - A1 - 01 - D - A - 1002	P02		