

Proposed extension



COBDEN ROAD

CLIFTON ROAD

the site number 14




COBDEN ROAD


CLIFTON ROAD

1 SITE PLAN

1 : 500

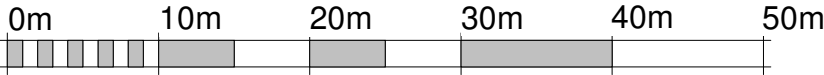

VISUAL SCALE 1:500 @ A3

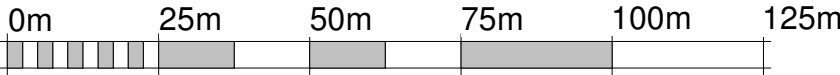

VISUAL SCALE 1:1250 @ A3

2 LOCATION PLAN

1 : 1250

PROJECT

Proposed Conversion

ADDRESS

14

Cobden Road
Worthing
West Sussex

TITLE

Site & Location Plan

DRAWN

zg

STATUS

Design

SCALE (@ A3)

As indicated

DRAWING NUMBER

06

REV