




THE HAND BREWING COMPANY LIMITED
UNIT 5 & 6 DOMINION TRADE CENTRE
DOMINION WAY WEST, WORTHING, BN14 8NT

Correspondence and primary address:
Unit 6 Dominion Trade Centre
Dominion Way West
Worthing, BN14 8NT
what3words.com/palace.gazed.slot



APPA: XXADP0000000431
AWRS: XHAW00000106775
Unit 5: Storage and staff room
Unit 6: Production and taproom
Courtyard: keg store, seating

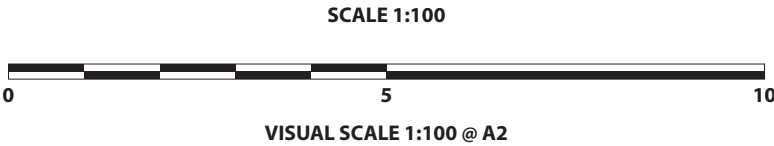

ELEVATIONS

EXISTING

DATE: 23/02/2026

DRAWING NO: YBH-001-26-02

REVISION: REV_A


U5

2,746 sq/ft
255 sq/m

TOTAL
5330 sq/ft
495 sq/m


U6

2,584 sq/ft
240 sq/m

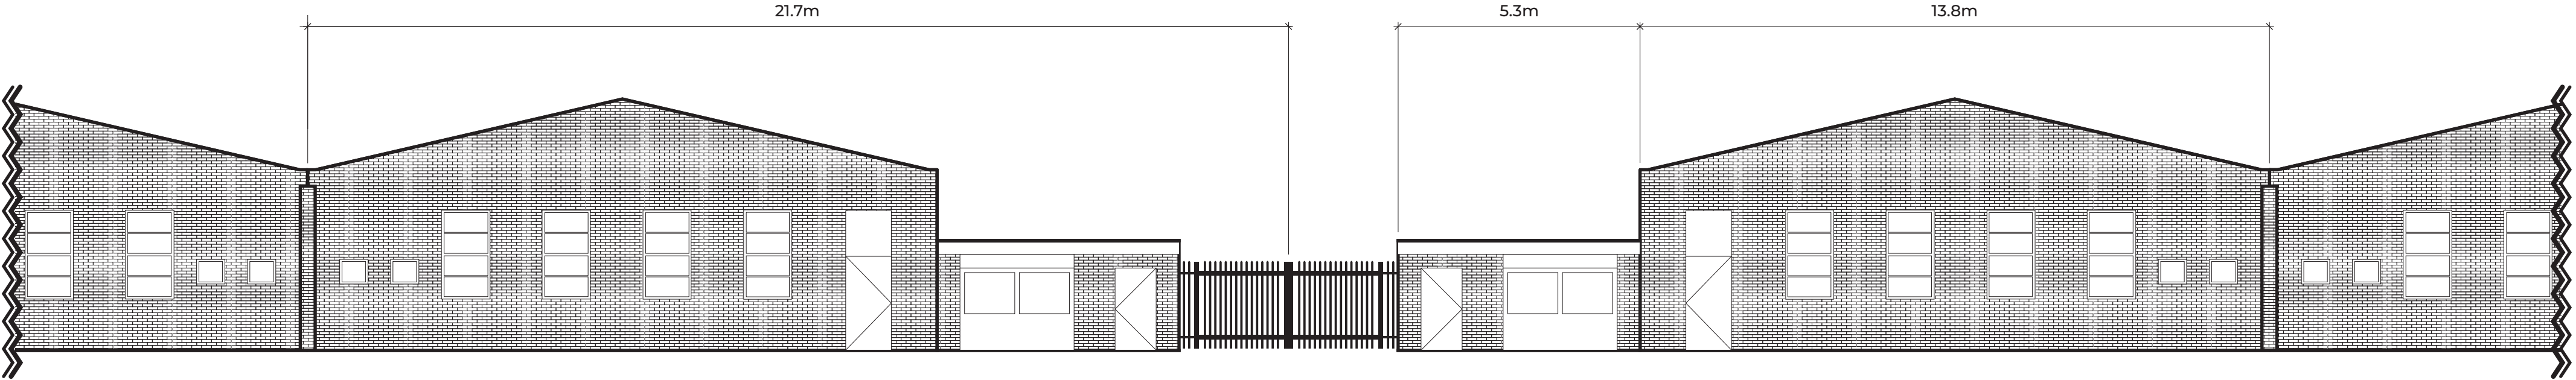


Unit 5 Front Elevation (South)
Existing (No changes)
1:100


Unit 6 Front Elevation (South)
Existing
1:100

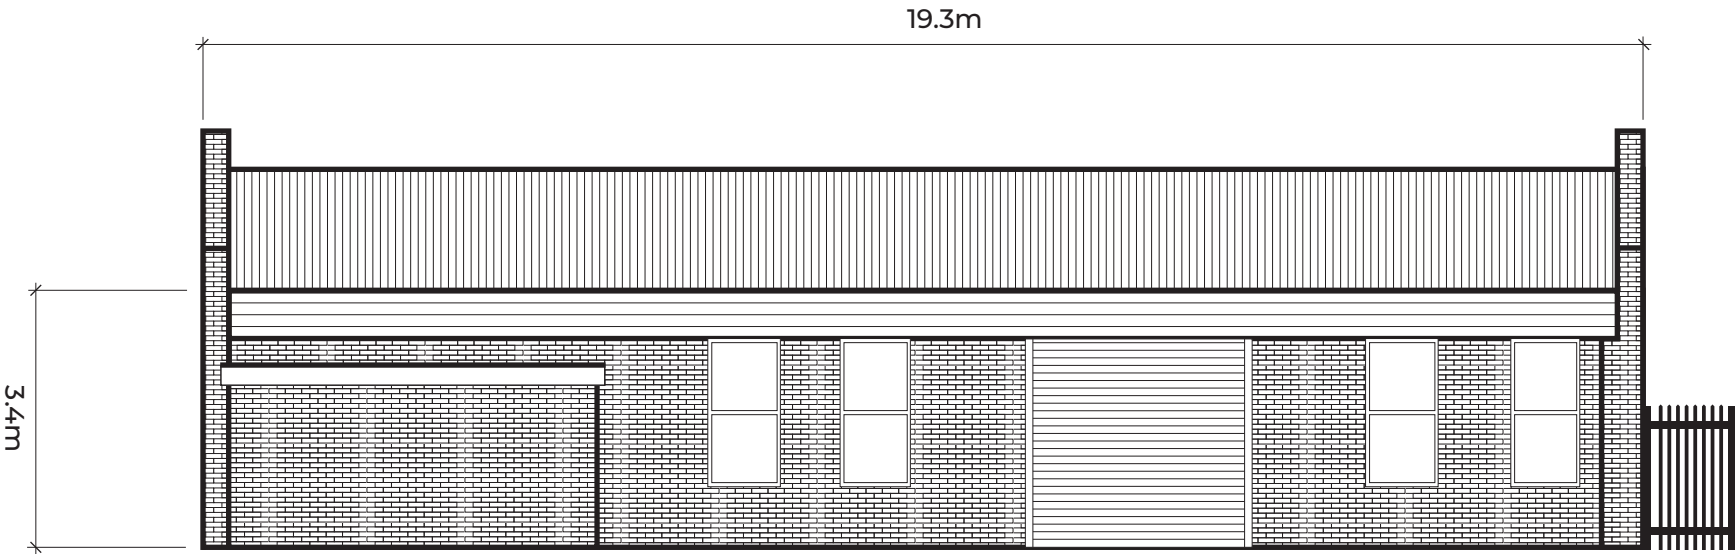


Unit 5 Side Elevation (East)
Existing (No changes)
1:100

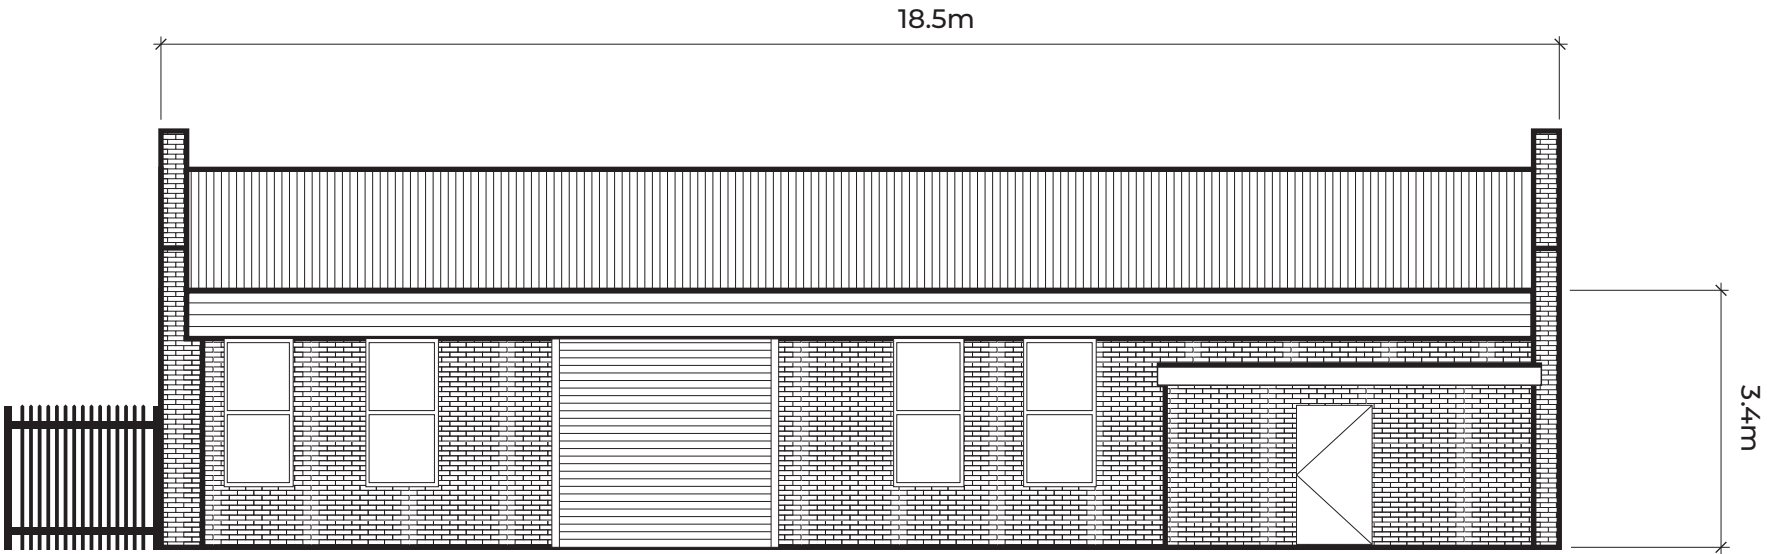

Unit 6 Side Elevation (West)
Existing
1:100

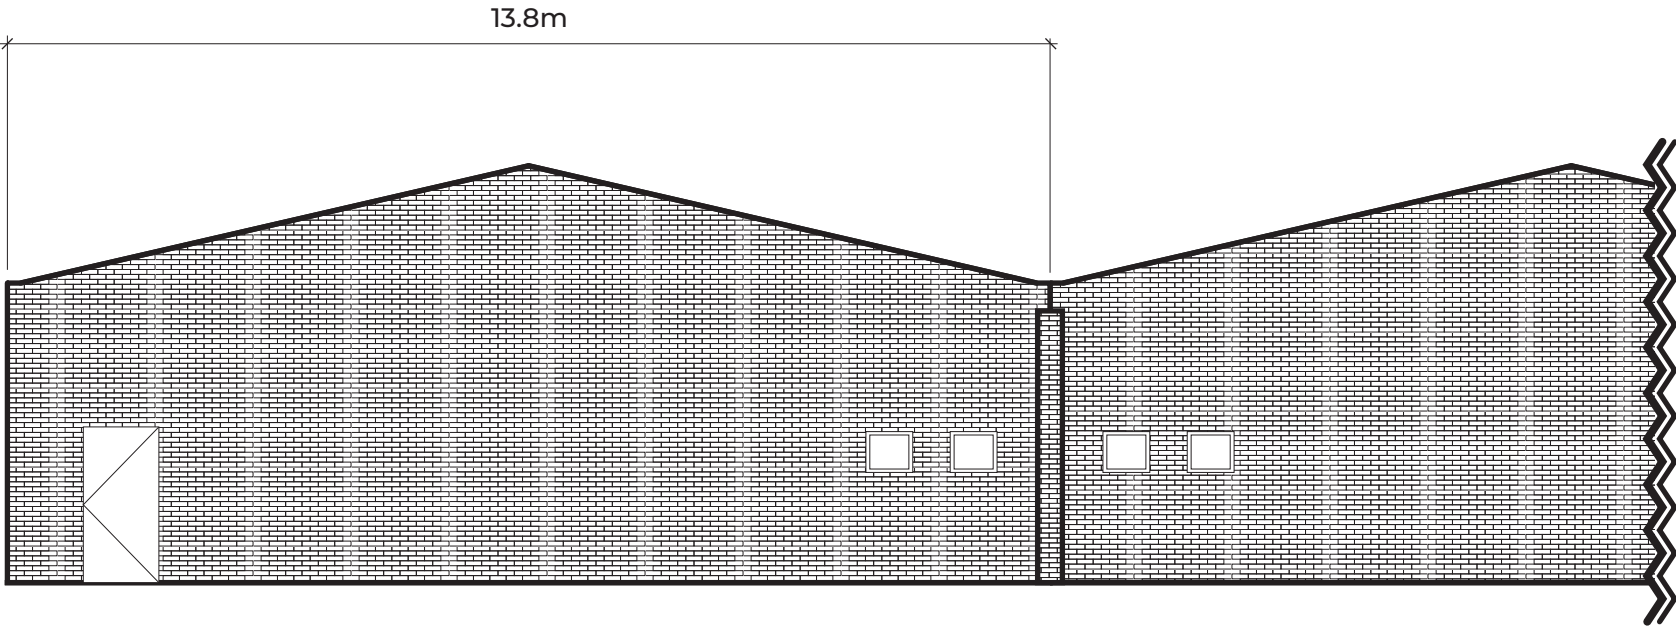

Unit 5 Rear Elevation (North)
Existing (No changes)
1:100

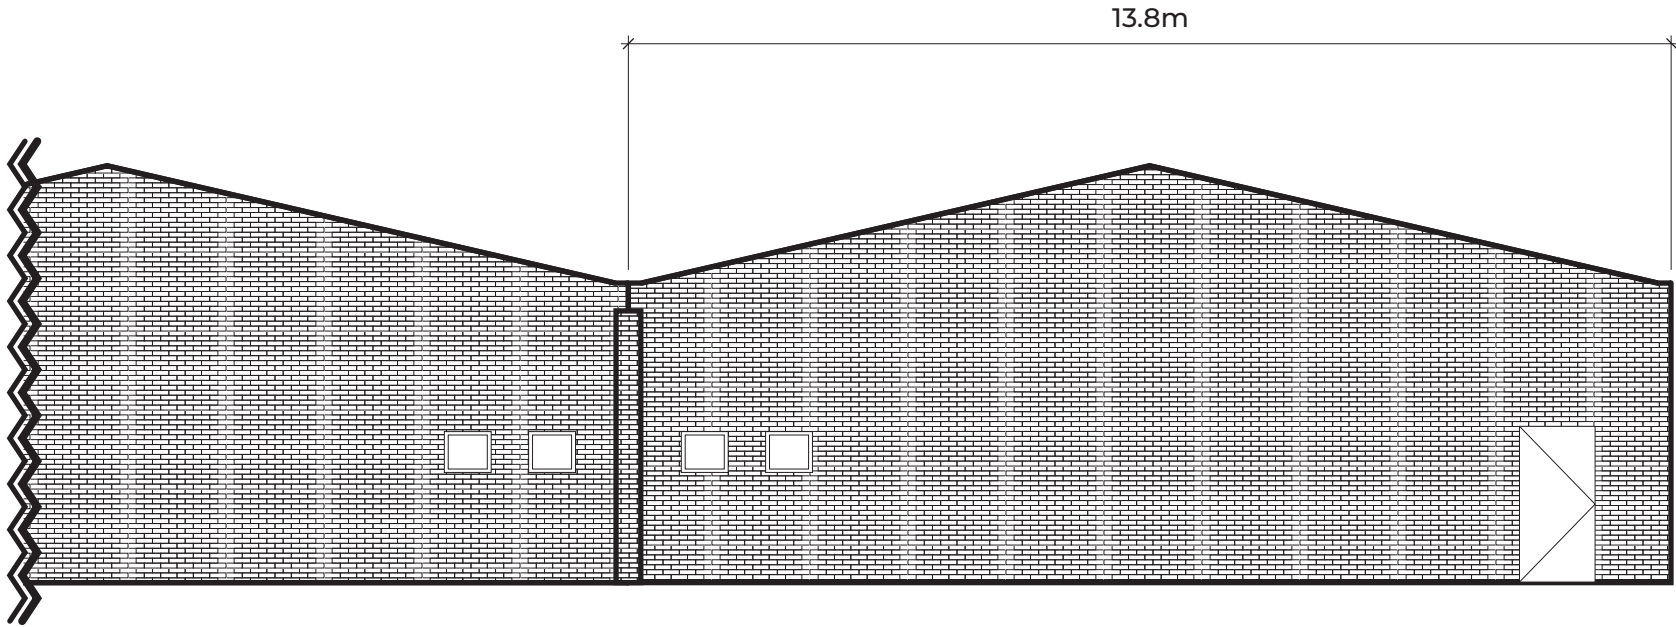

Unit 6 Rear Elevation (North)
Existing
1:100