


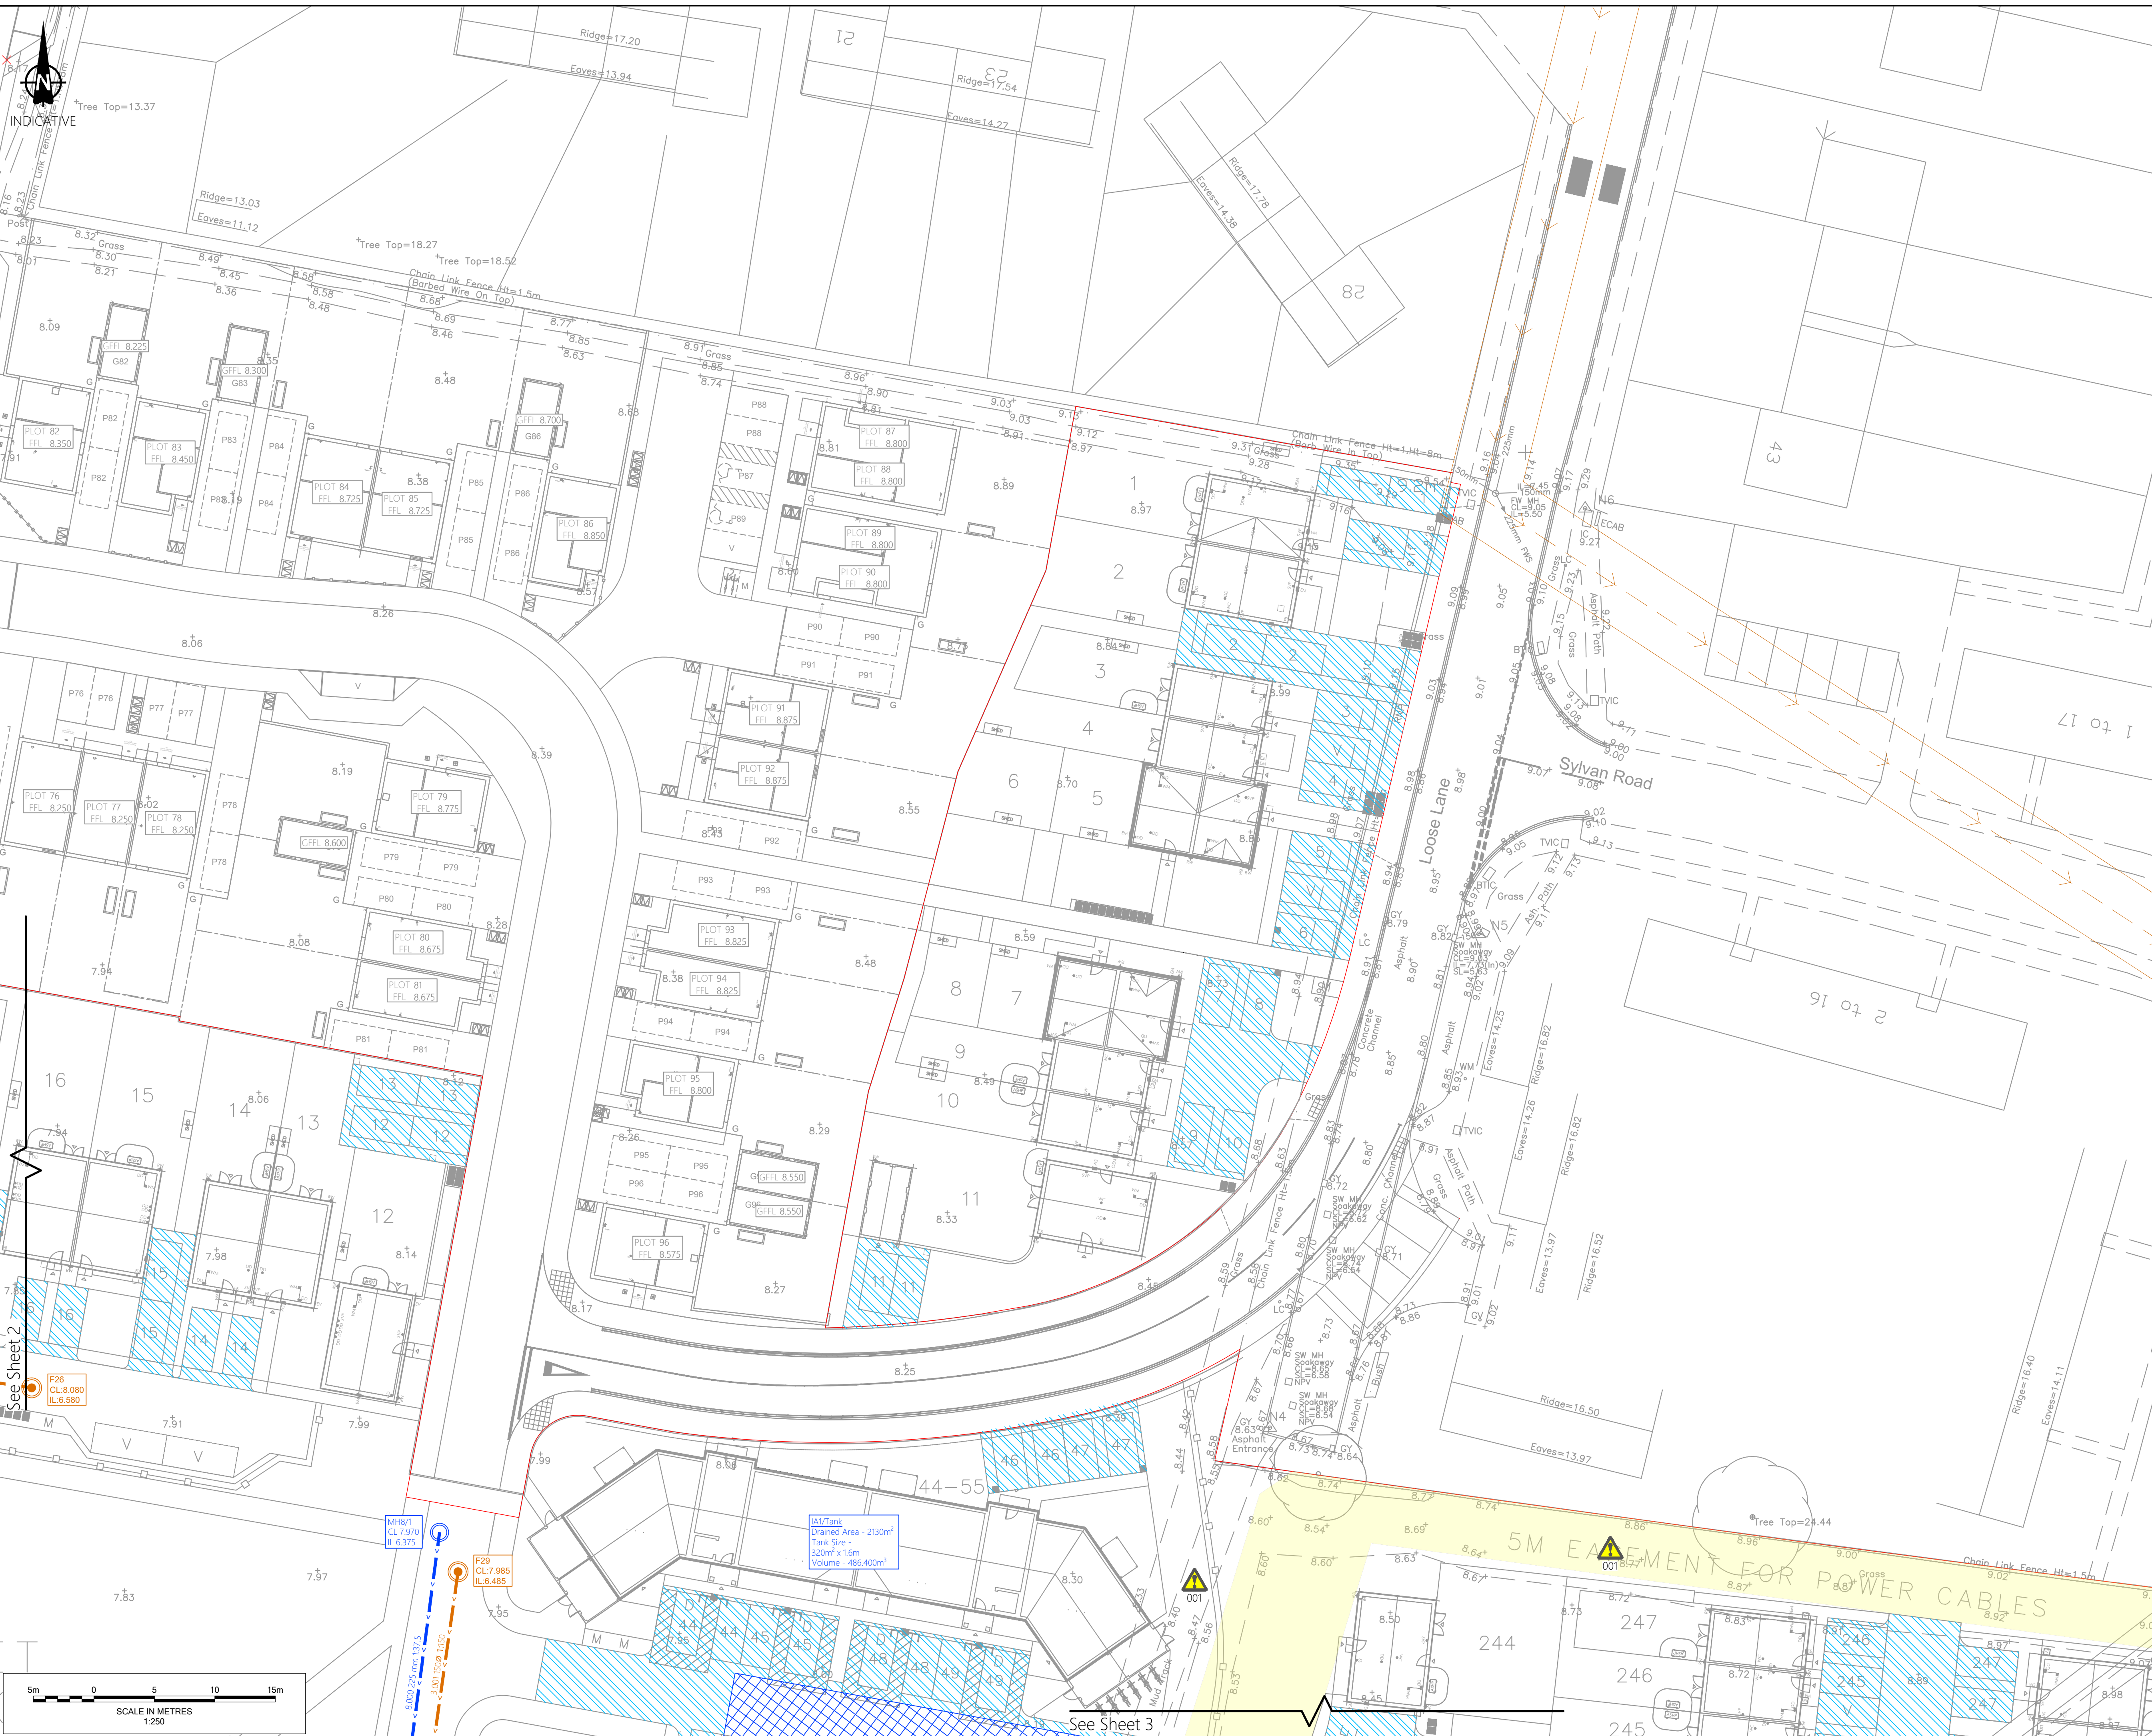

- | |
|--|
| Notes |
| <ol style="list-style-type: none">1. Do not scale from this drawing. All dimensions shown are in metres unless noted otherwise.2. This drawing has been based upon topographical survey information produced by Brunel Surveys Ltd and Milton Keynes Surveys Ltd and Milestone Transport Planning cannot be held responsible for any discrepancies which may arise because of it. |

	Site boundary
	Adoptable Foul Water Sewer
	Adoptable Foul Manhole
	Adoptable Surface Water Sewer
	Adoptable Surface Water Manhole
	Cellular Attenuation Crate
	Attenuation Basin
	Permeable Paving. 1m Deep with 0.75m Granular Storage
	Indicative Surface Water House Crate Soakaway. (Largest residential plot coverage per catchment assessed. Refer to Drawing 612/521 - Infiltration Rate Plan).
	Proposed Utilities Easement
	Existing Southern Water foul sewer. An easement may be required/ maintained.

SAFETY, HEALTH AND ENVIRONMENTAL INFORMATION

- | | |
|---|--|
| 
001 | Existing utilities within vicinity of works. |
| 
002 | Presence of badger setts within or adjacent to the works area. |

FOR APPROVAL

Ordinance Survey Licence number: 100057360

Drawing Revisions	
-------------------	--

Rev:	Dm:	Date:	Details:	Chk:	App:
P01	MB	19/06/2026	First issue	GG	BM

Client

Persimmon Homes
Thames Valley

West Sompting, West Sussex

Title

Phase 3
Drainage Plan
Sheet 1 of 9

MILESTONE

TRANSPORT PLANNING

7 Ancells Court, Rye Close, Fleet, Hampshire, GU51 2UY
Tel: 01483 397888

Gateshead IBC, Mulgrave Terrace, Gateshead, NE8 1AN
Tel: 0191 338 7220

3 Wharfedale Street, Spaces The Mailbox Level 1, Birmingham, B1 1RD
Tel: 0121 661 9881

web: www.milestonetp.co.uk

Scale	1:250 @ A1	Revision	P01
-------	------------	----------	-----

Drawing Number	
----------------	--

612-0501