


41

Offington Drive, Offington, Worthing, West Sussex, BN14 9PW

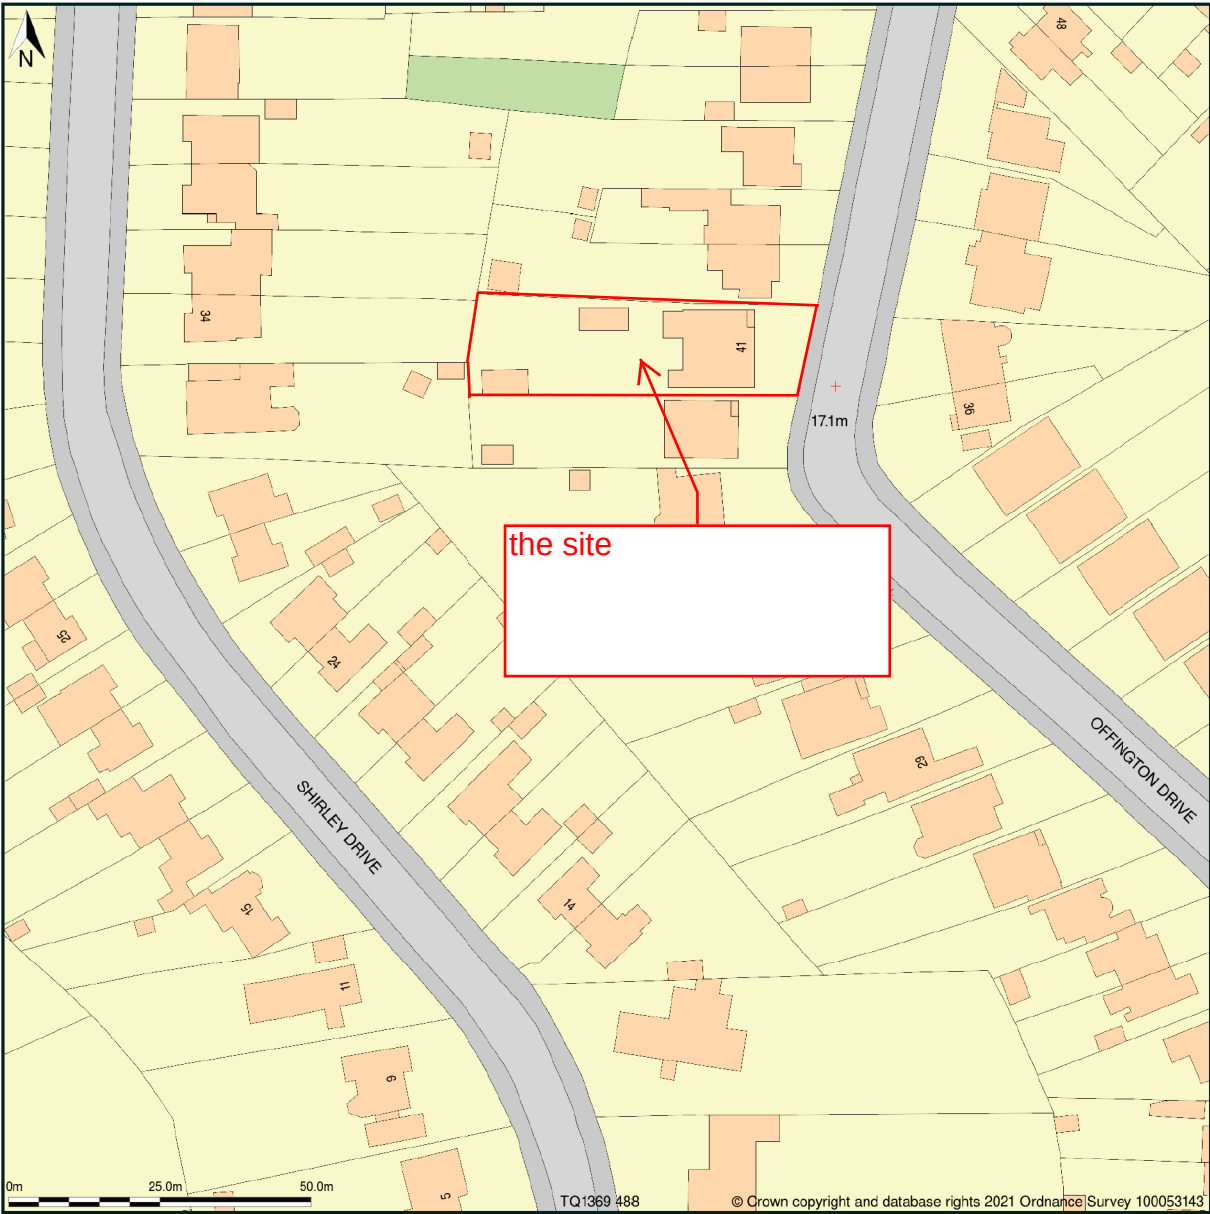


Site Plan shows area bounded by: 513591.8, 104783.2 513791.8, 104983.2 (at a scale of 1:1250), OSGridRef: TQ1369 488. The representation of a road, track or path is no evidence of a right of way. The representation of features as lines is no evidence of a property boundary.

Produced on 2nd Mar 2021 from the Ordnance Survey National Geographic Database and incorporating surveyed revision available at this date. Reproduction in whole or part is prohibited without the prior permission of Ordnance Survey. © Crown copyright 2021. Supplied by www.buyaplan.co.uk a licensed Ordnance Survey partner (100053143). Unique plan reference: #00606094-8CEDCA

Ordnance Survey and the OS Symbol are registered trademarks of Ordnance Survey, the national mapping agency of Great Britain. Buy A Plan logo, pdf design and the www.buyaplan.co.uk website are Copyright © Pass Inc Ltd 2021


Site Plan

Scale 1:1250 @ A3

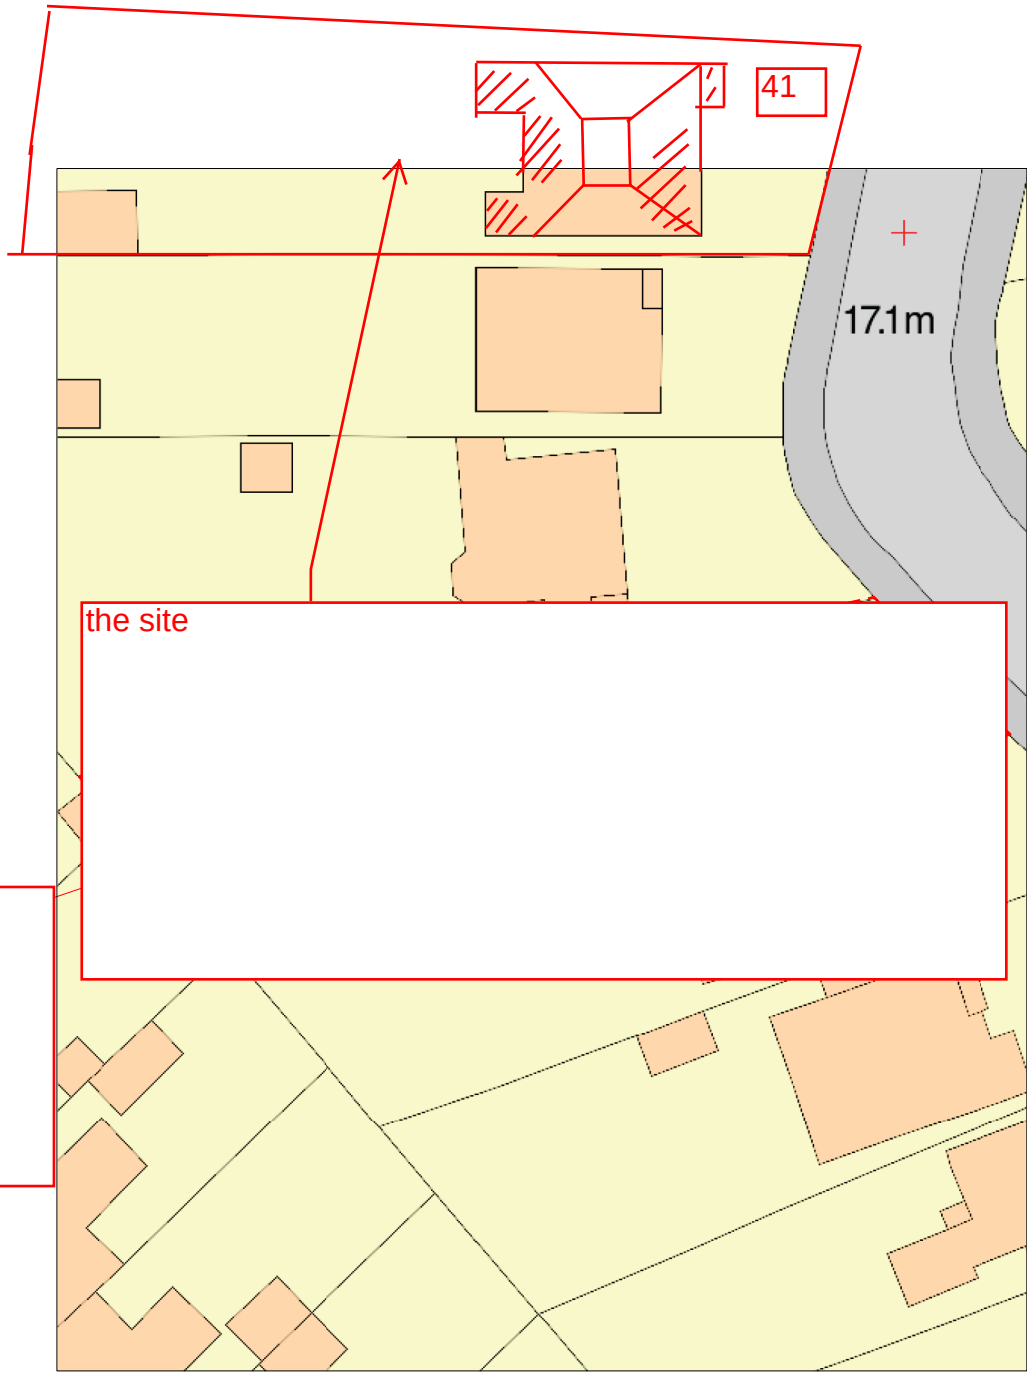

Block Plan

Scale 1:500 @ A3

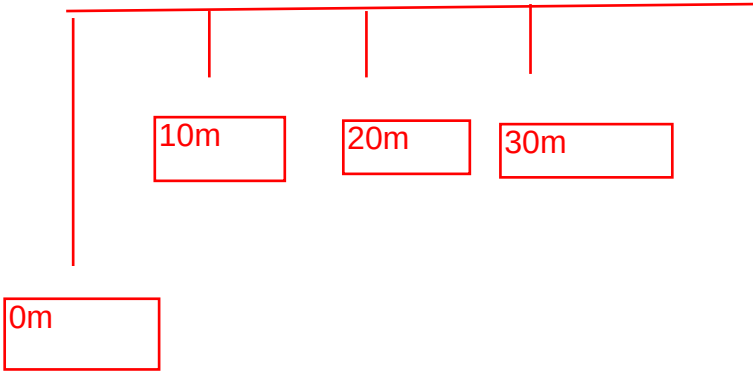

Contractor to check and verify all dimensions on site prior to commencing work. Any discrepancies to be reported to the architect immediately.

A3



KEY

41 Offington Drive

Drawing title
Site Plan

Scale
1:1250 @ A3
1:500 @ A3

Drawn by
WF

Project No. Drawing no. Revision

bjw