



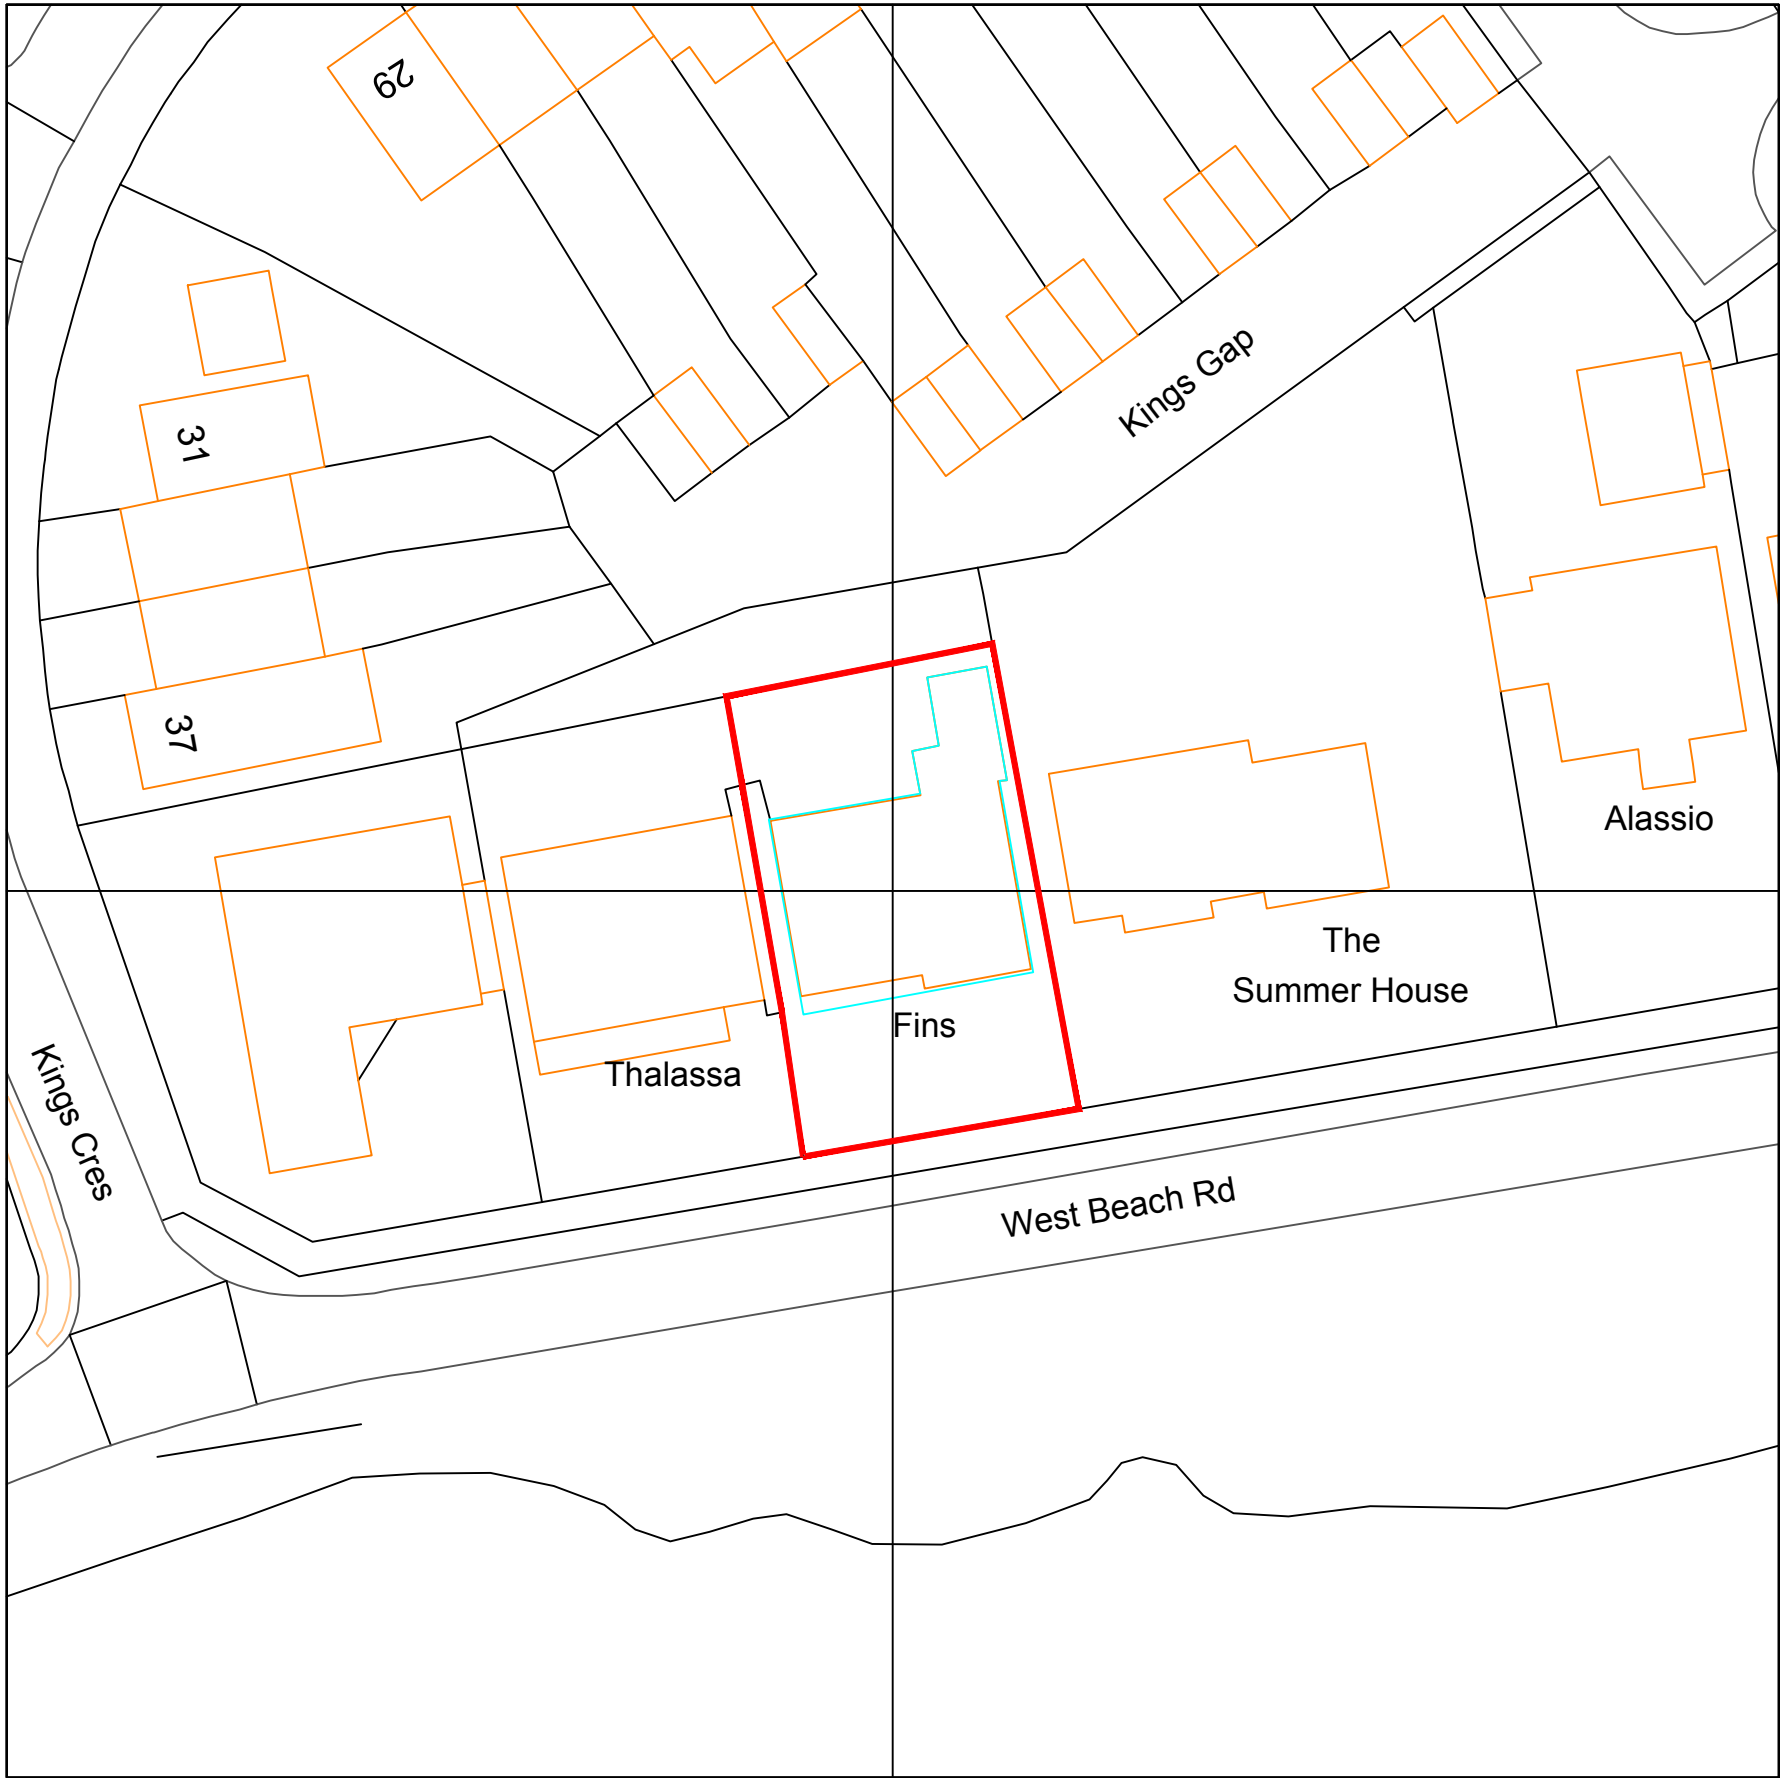


Block / Site plan

1:500


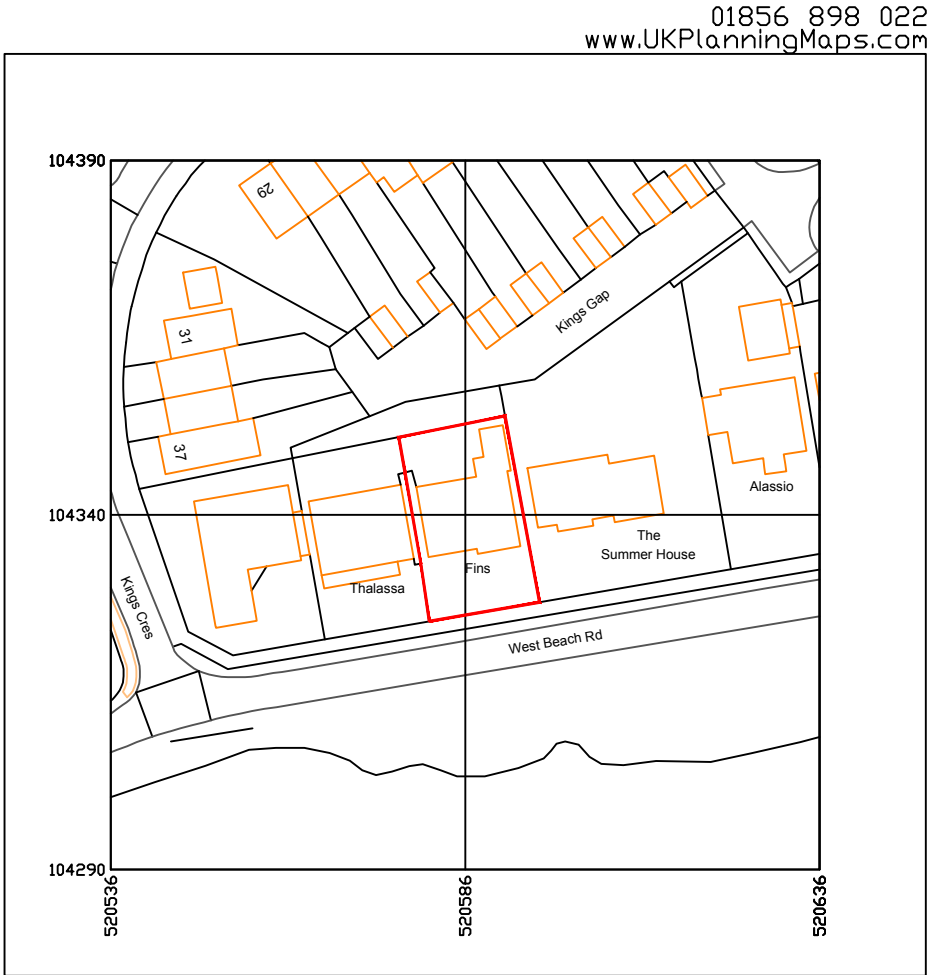


Produced on 03 October 2024 from the Ordnance Survey National Geographic Database and incorporating surveyed revision available at this date. This map shows the area bounded by 520536 104290,520636 104290,520636 104390,520536 104390,520536 104290 Crown copyright and database rights 2024 OS 100054135. Supplied by copla ltd trading as UKPlanningMaps.com a licensed Ordnance Survey partner (OS 100054135). Data licence expires 03 October 2025. Unique plan reference: v1f//1157649/1556439

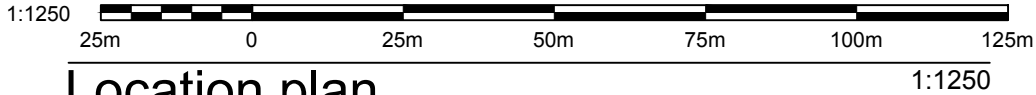

Location plan

1:1250

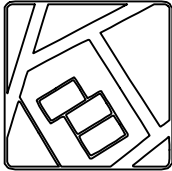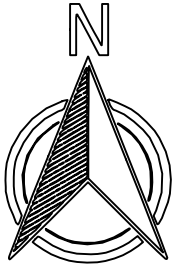

UK
Planning
Maps

Key:

Area of proposal

Z
anning
aps

Address		10 Fins West Beach, West Sussex, Shoreham-by-sea BN43 5LF	
Drawing Name		Location and block plan	
Drawing Number	FWB-1 V3		
Page Size	A3		
Scale	As shown		
Date	26/11/2025		