


The designer is to be immediately notified of any suspect omissions or discrepancies.

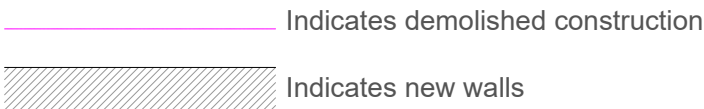

	Finola Brady Architectural Services TEL 07960 235756 www.fbarchitectural.co.uk	
Site Location :	6 Ennerdale Drive, Sompting, West Sussex, BN15 9UH	
Project Name :	Single-Storey Front Extension, Driveway Alterations & New Garage	
Drawing Name :	Proposed Roof Plan, Front & Rear Elevations for Planning Submission	
Drawing No:	FB26-0703 PL03	Scale : 1 : 100 @ A3
Date :	27th August 2026	