



East Elevation
1 : 100



West Elevation
1 : 100




South Elevation
1 : 100



North Elevation
1 : 100

Pillars and Canopy to be Painted In a lime Wash, Farrow & Ball Lime Wash - All White Code 2005

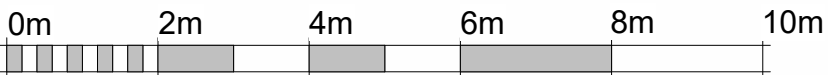

VISUAL SCALE 1:100 @ A1

Notes:

1. THE COPYRIGHT OF THIS DRAWING IS VESTED IN ARCHEVOLVE AND IT MAY NOT BE REPRODUCED IN WHOLE OR PART OR USED FOR THE MANUFACTURE OF ANY ARTICLE WITHOUT THE EXPRESS PERMISSION OF THE COPYRIGHT HOLDERS.
2. WORK TO FIGURED DIMENSIONS ONLY.
3. THIS DRAWING IS TO BE READ IN CONJUNCTION WITH ALL RELEVANT ARCHITECT'S, SERVICE ENGINEER'S AND ARCHEVOLVE AND SPECIFICATIONS.

Revision Number	Revision Description	Issued by	Revision Date
DATE:	STATUS:	SHEET SIZE:	
11/02/26	PLANNING ISSUE		
SCALE:	DRAWN:	CHECKED:	
1 : 100	UF	AP	

CLIENT: COURTLANDS
SITE ADDRESS:

No Exterior Changes
Proposed Except Detail
Shown to North
Elevation

DRAWING: Change of Use

TITLE: Existing Elevations

PROJECT NO: COURTLANDS
DRAWING NO: APC/012/ 26/03
REVISION:



ARCHEVOLVE

✉ // design @archevolve.co.uk

WEB // www. archevolve.co.uk

☎ // 01798 879894

