

Plots

As - 141/142; 266/267

Opp - 120/121; 183/184; 270/271



Front Elevation

scale 1:100



Unit B
Side Elevation
scale 1:100

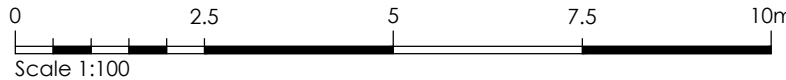


Rear Elevation

scale 1:100



Unit A
Side Elevation
scale 1:100

[illegible]Drawing Title
Proposed Elevations

Drawing Status
Planning

Project Title
Phase 3, West Sompting
Rockcliffe - NDSS / M4(2)
Structure Area - 60.0 m² (646 ft²)
NDSS Area - 58.8 m² (632ft²)

Date
April 2026

Dwg. Ref.
612 PL Ph3 Ro

Drwg No.	Re
E2	-