

Plots
As - 248, 259
Opp - 250, 261




Front Elevation
scale 1:100



Side Elevation
scale 1:100



Rear Elevation
scale 1:100

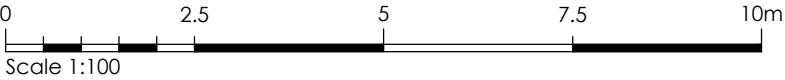



Drawing Title		Date		Scale	Drawn	Chkd By
Proposed Elevations		April 2026		1:100 @ A3	AT	LJ
Drawing Status		Dwg. Ref.		Dwg. No.	Rev.	
Planning		612_PL_Ph3_Wa		_E1		

Rev	Drawn by	Checked by	Date
-	-	-	-

Project Title

Phase 3, West Sompting
Wareham - NDSS / M4(2)
Structure Area - 79.8m² (859 ft²)
NDSS Area - 79.5 m² (856 ft²)

E