


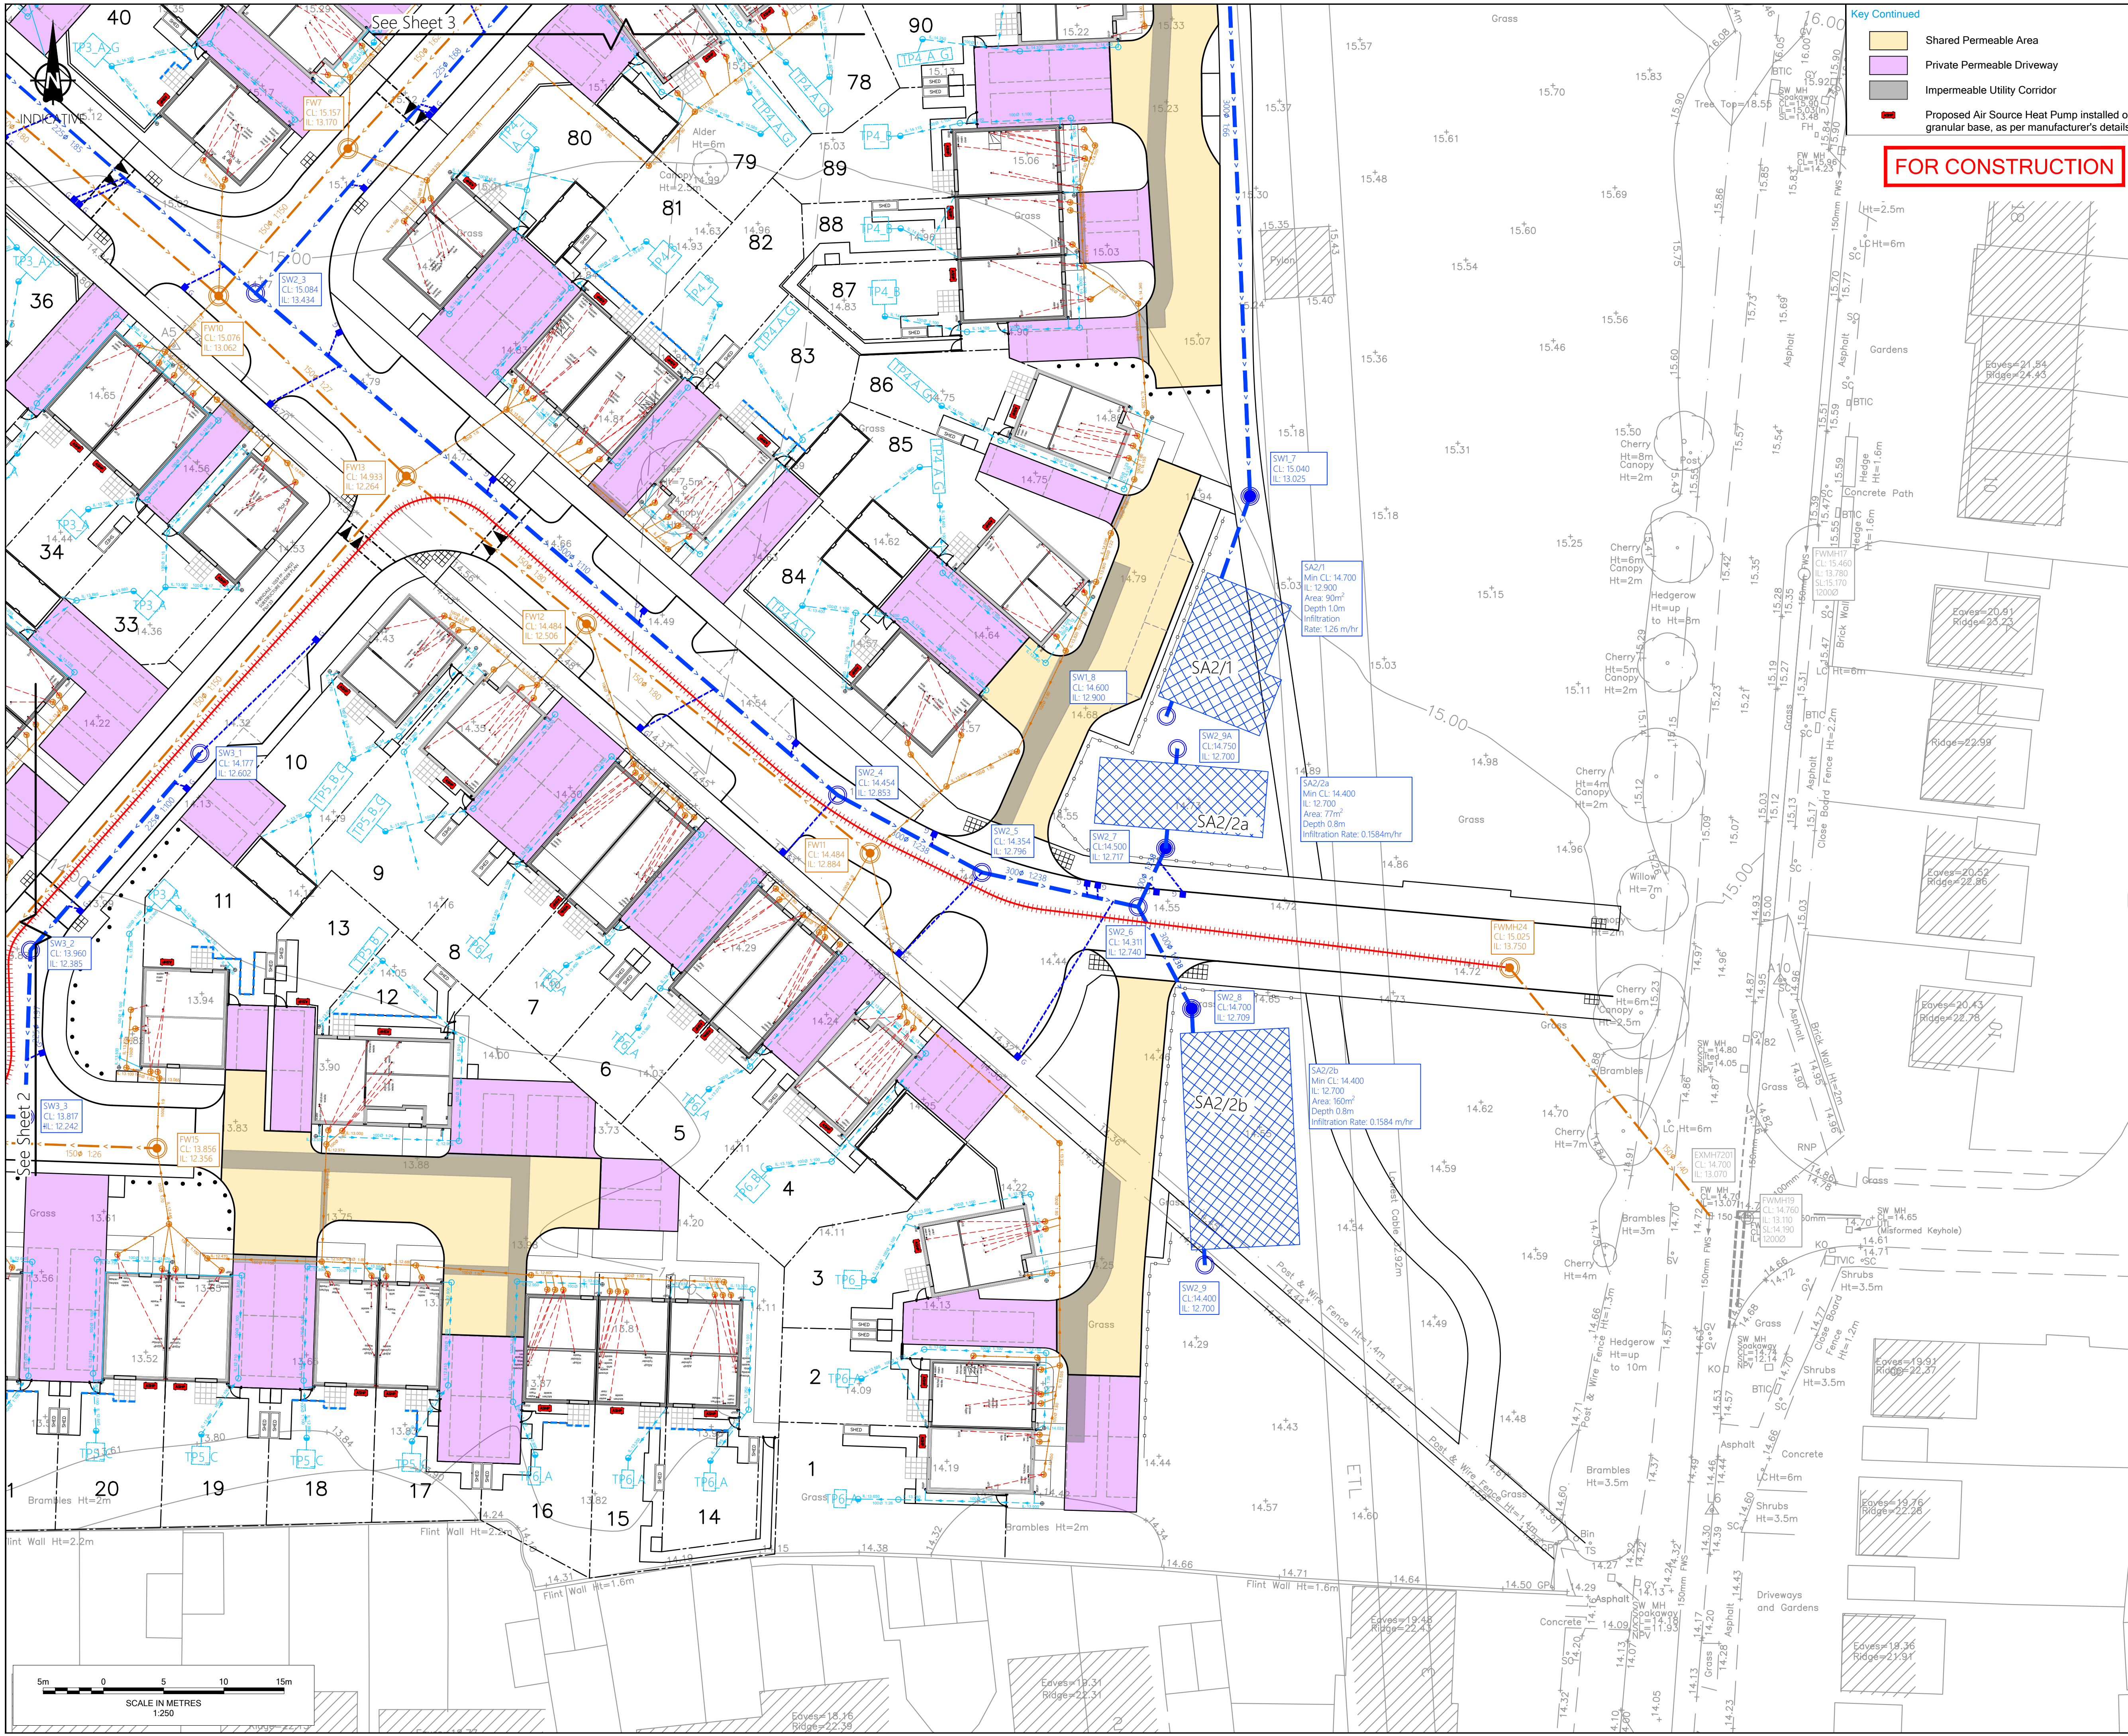

Key Continued

- Shared Permeable Area
- Private Permeable Driveway
- Impermeable Utility Corridor
- Proposed Air Source Heat Pump installed on granular base, as per manufacturer's details

FOR CONSTRUCTION

Notes

- Do not scale from this drawing. All dimensions shown are in metres unless noted otherwise.
- This drawing has been based upon topographical survey information produced by Brunel Surveys Ltd and Milton Keynes Surveys Ltd and Milestone Transport Planning cannot be held responsible for any discrepancies which may arise because of it.

Key

- S104 Adoptable Foul Manhole (1200mm diameter unless stated otherwise)
- S104 Adoptable Foul Rising Main
- S38 Adoptable Highway Pipe
- S38 Adoptable Highway Catchpit Manhole to WSCC Std Detail WSCC/278/38/13 (1200mm diameter unless stated otherwise)
- S38 Adoptable Vortex Separator SDS Aqua Swirl to manufacturer's details
- S38 Adoptable Highway Gully with 150mm Dia Connection Pipe
- S38 Adoptable Highway Soakaway WSCC Std Detail WSCC/278/38/34-35, utilising SDS Geolight unit
- Private Foul Drain with Type 3 600mm Internal Dia. Inspection Chamber, Pipe Diameter, Gradient and Invert Level
- Private Surface Water Drain with Type 3 600mm Internal Dia. Inspection Chamber, Pipe Diameter and Gradient and Invert Level
- Private Surface Water Silt Pit and Pipe Invert Level
- Private Surface Water Rodding Eye and Invert Level
- Private Surface Water Diffuser Unit
- Private Surface Water Crate House Soakaway. Refer to standard detail. Minimum cover depths to top of crate will be 0.3m. Invert level to be determined such that the crate is located wholly within the infiltration strata. Crate plan dimensions W x L x D as follows:
TP1_A= 1.5m x 2.0m x 2.0m
TP2_A= 2.5m x 2.5m x 2.0m
TP2_B= 1.5m x 1.5m x 1.5m
TP2_C= 2.5m x 1.5m x 2.0m
TP2_D_G= 2.5m x 2.5m x 2.0m
TP3_A= 1.5m x 2.0m x 2.0m
TP3_B_G= 2.0m x 2.0m x 2.0m
TP4_A= 1.0m x 3.5m x 2.0m
TP4_A_G= 1.0m x 5.0m x 2.0m
TP4_A_G1= 2.0m x 3.0m x 2.0m
TP4_B= 2.0m x 2.0m x 2.0m
TP5_A= 1.5m x 1.5m x 1.5m
TP5_B_G= 4.0m x 1.0m x 2.0m
TP5_C= 1.5m x 1.5m x 2.0m
TP6_A= 1.5m x 1.0m x 1.5m
TP6_B_G= 1.5m x 1.5m x 1.5m
TP6_B_G= 2.0m x 2.0m x 2.0m
- Trench Soakaway with grass surface at low point in garden

Ordnance Survey Licence number: 100057360

Rev.	Drn.	Date:	Details:	Chk.	App.
C01	MB	23/02/2026	First issue	LP	BM
C02	BM	12/03/2026	FWMH24 CL amended	BM	BM
C03	BM	27/03/2026	SAs amended to suit infiltration testing	BM	LP
C04	MB	07/04/2026	Vortex Separator & attenuation crate types amended	BM	LP
C05	LP	14/04/2026	Private FW amended to plots 1, 10, 14-18, 30-32, 34	BM	LP
C06	LP	23/04/2026	Private FW amended to plots 24, 33, 36, 40, 50-53, 63, 72, 73, 91	BM	LP
C07	LP	30/04/2026	Reference to TP2_D removed	BM	LP

Client

Persimmon Homes
Thames Valley

Project

West Sompting, West Sussex

Title

Phase 2 Drainage Plan
Sheet 1 of 3

MILESTONE
TRANSPORT PLANNING
7 Ancells Court, Rye Close, Fleet, Hampshire, GU51 2UY
Tel: 01483 397888
Gateshead IBC, Mulgrave Terrace, Gateshead, NE8 1AN
Tel: 0191 338 7220
3 Wharfside Street, Spaces The Mailbox Level 1, Birmingham, B1 1RD
Tel: 0121 661 9881
web: www.milestonetp.co.uk

Scale

1:250 @ A1

Revision

C07

Drawing Number

611-0501