




REV.	DATE	ISSUE
------	------	-------

Fulbeck Avenue
Worthing

Proposed Roof Plan

STATUS	SIZE	REV
PLANNING	A1	

DRAWING NO.
25487-FLA-ZZ-02-DR-A-01104