

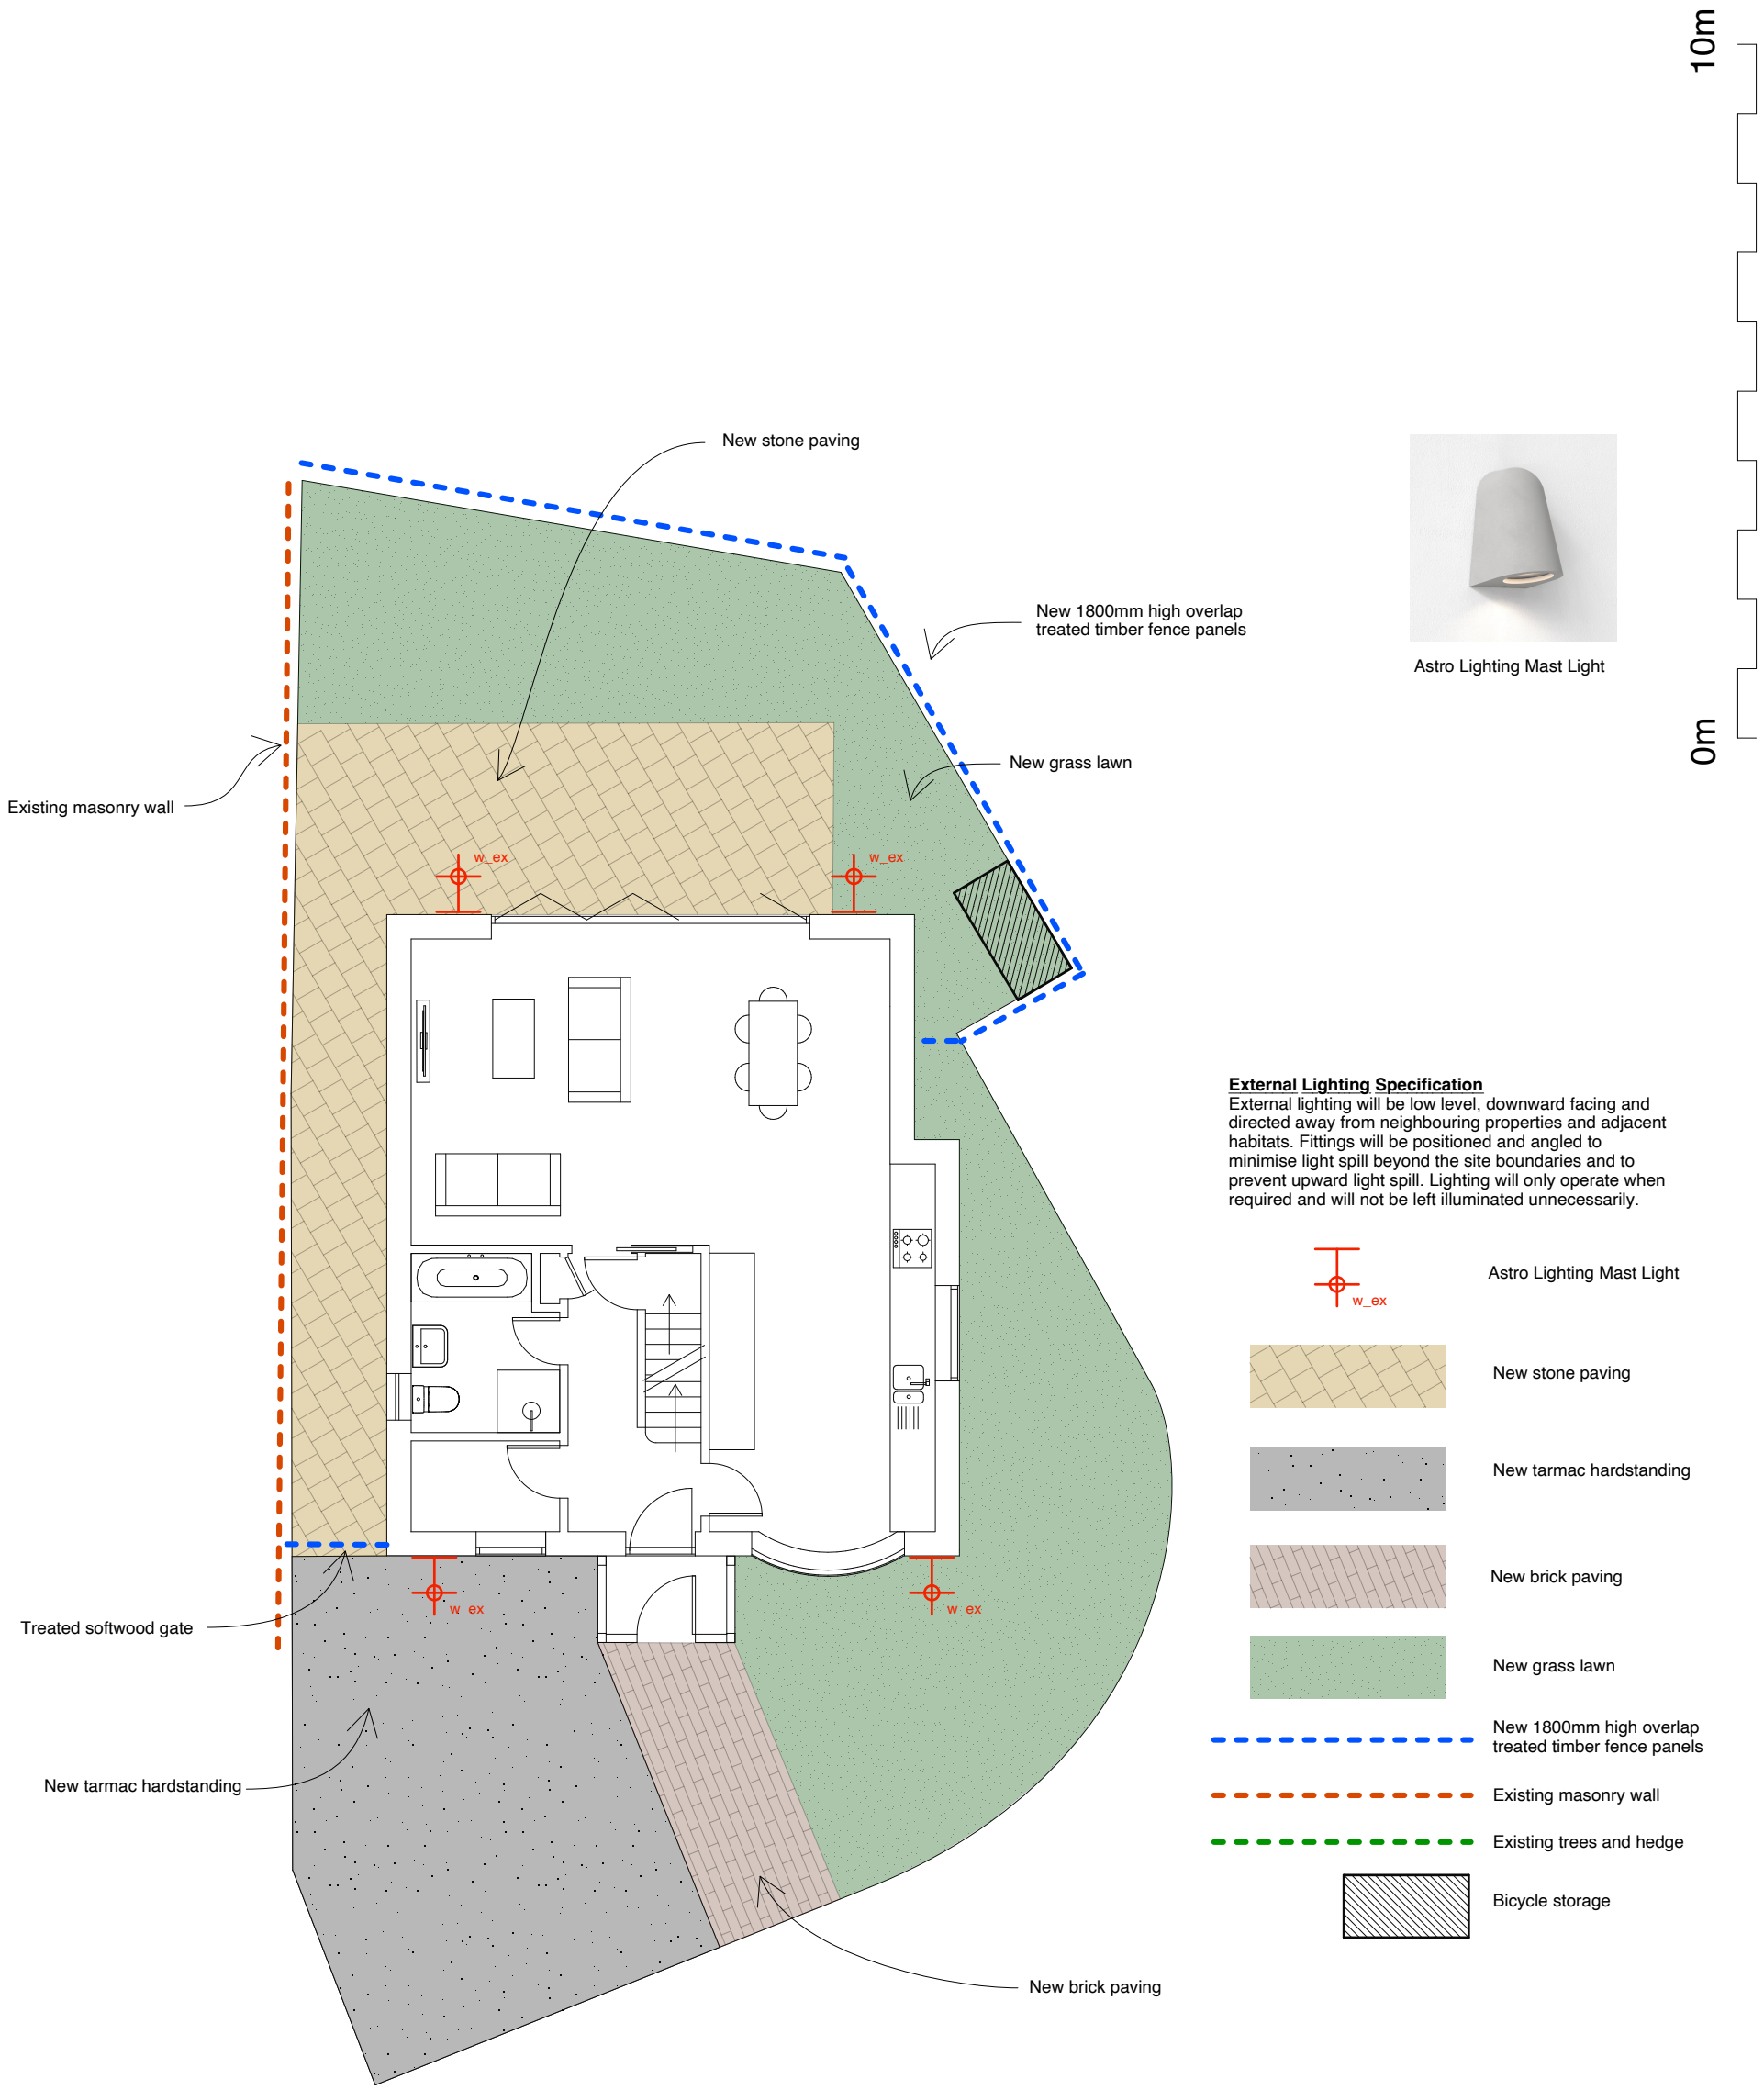


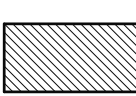

External Lighting Specification
External lighting will be low level, downward facing and directed away from neighbouring properties and adjacent habitats. Fittings will be positioned and angled to minimise light spill beyond the site boundaries and to prevent upward light spill. Lighting will only operate when required and will not be left illuminated unnecessarily.

-  Astro Lighting Mast Light
-  New stone paving
-  New tarmac hardstanding
-  New brick paving
-  New grass lawn
-  New 1800mm high overlap treated timber fence panels
-  Existing masonry wall
-  Existing trees and hedge
-  Bicycle storage

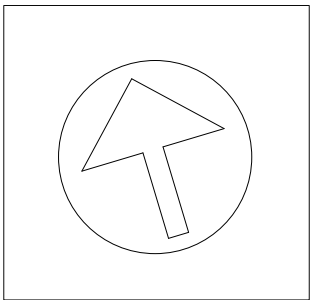

Holmbush Close
Landscaping, boundary treatment, & lighting plan
Mar '26 - scale 1:100 on A3 - drawing: NCR PL Landscaping REV A
Wharmby Kozdon Architects - team@wka.org.uk