
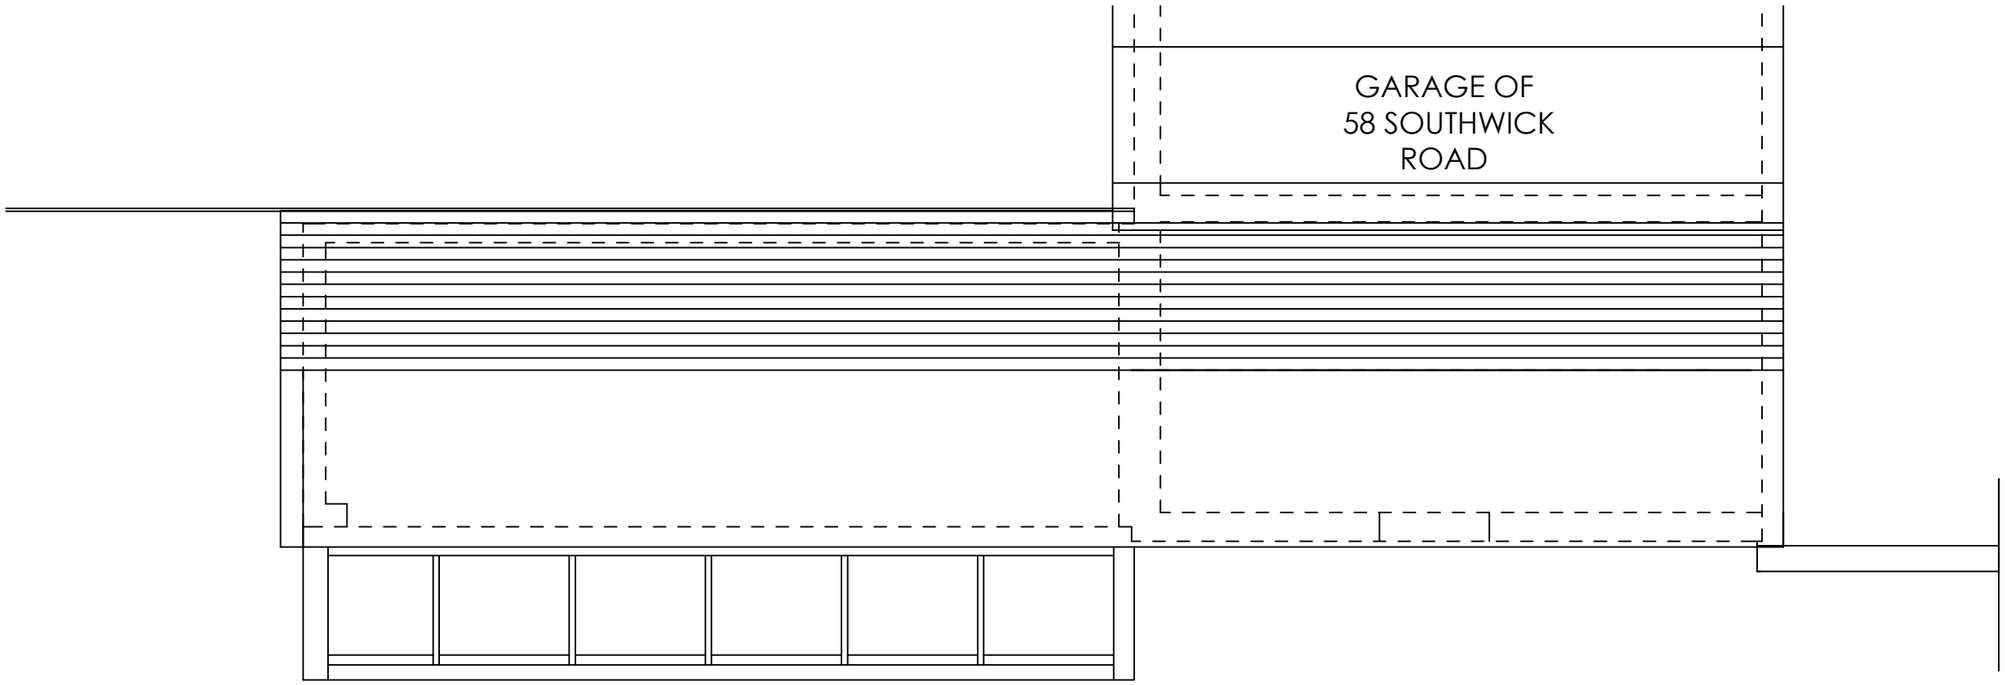


ROOF PLAN

0 1 2 3 4 5 metres

FLOOR PLAN

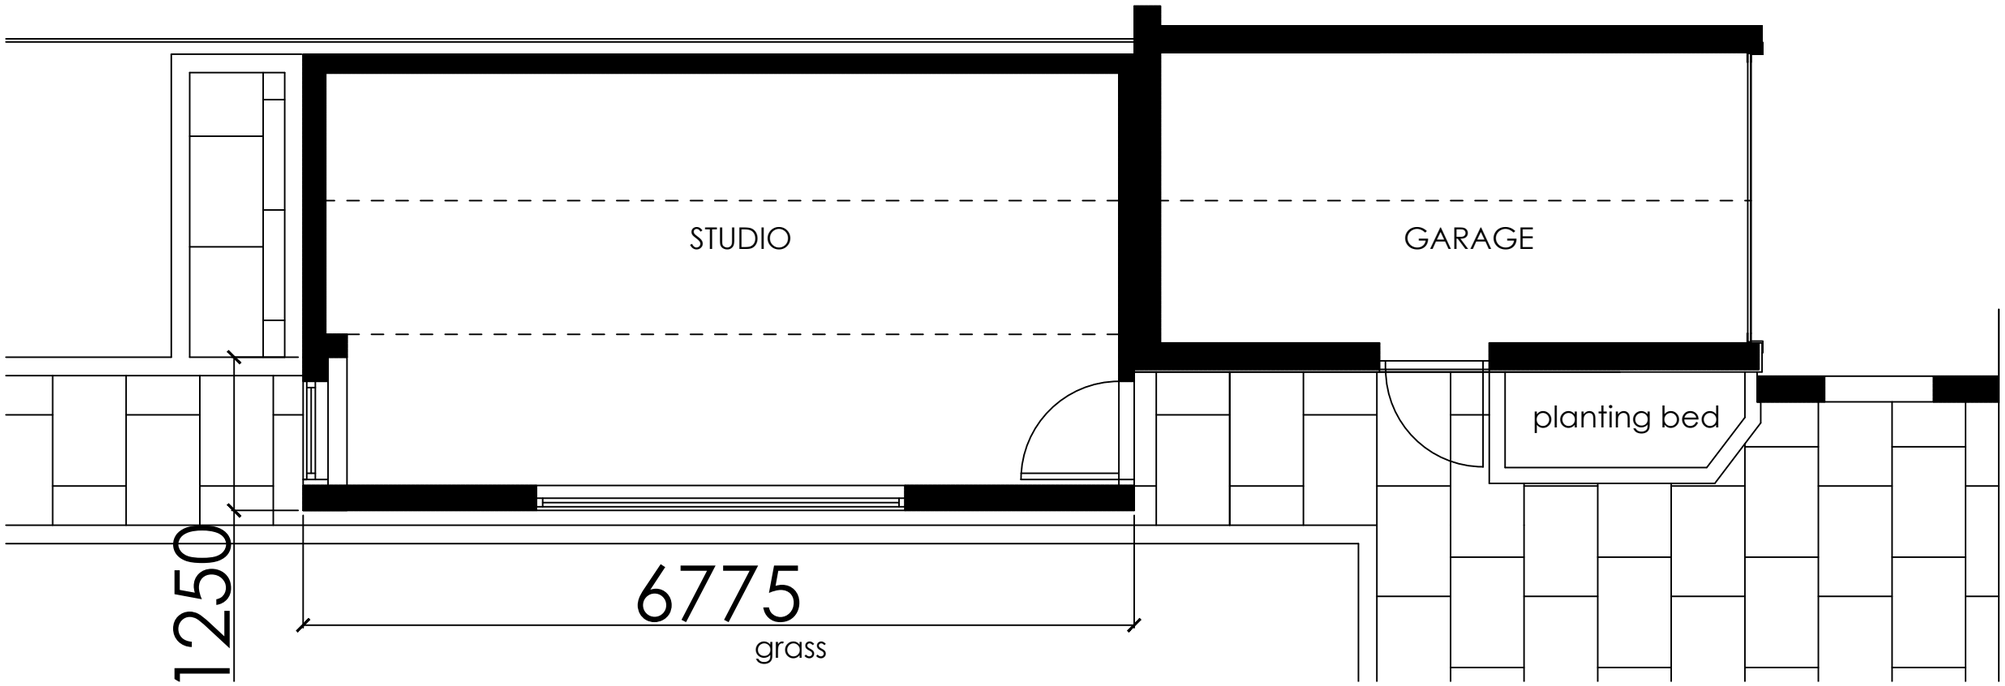

PLANS AS PROPOSED

SCALE 1:50 @A3

REV:	DESCRIPTION:	BY:	DATE:
STATUS:	Planning		

Smiley Jim Ltd
5 Underwood Rise
Tunbridge Wells, Kent, TN2 5RY
07873 522110
paul@smileyjim.co.uk

CLIENT: David and Karen Manson

ARCHITECT: Paul Avis

SITE: 60 Southwick Street
Southwick, BR42 4TJ

TITLE: Proposed Plans

SCALE AT A3:	DATE:	DRAWN:	CHECKED:
1:50	10/11/25	PJA	PJA
PROJECT NO:	DRAWING NO:		REVISION:
D01	P01		a