PROPOSED SITE PLAN 1:250@A3


0 2 4 6 8 10 Scale 1:250 (metres)

North

PROPOSED FIRE ACCESS PLAN 1:250@A3

25-016	P08		A3

-

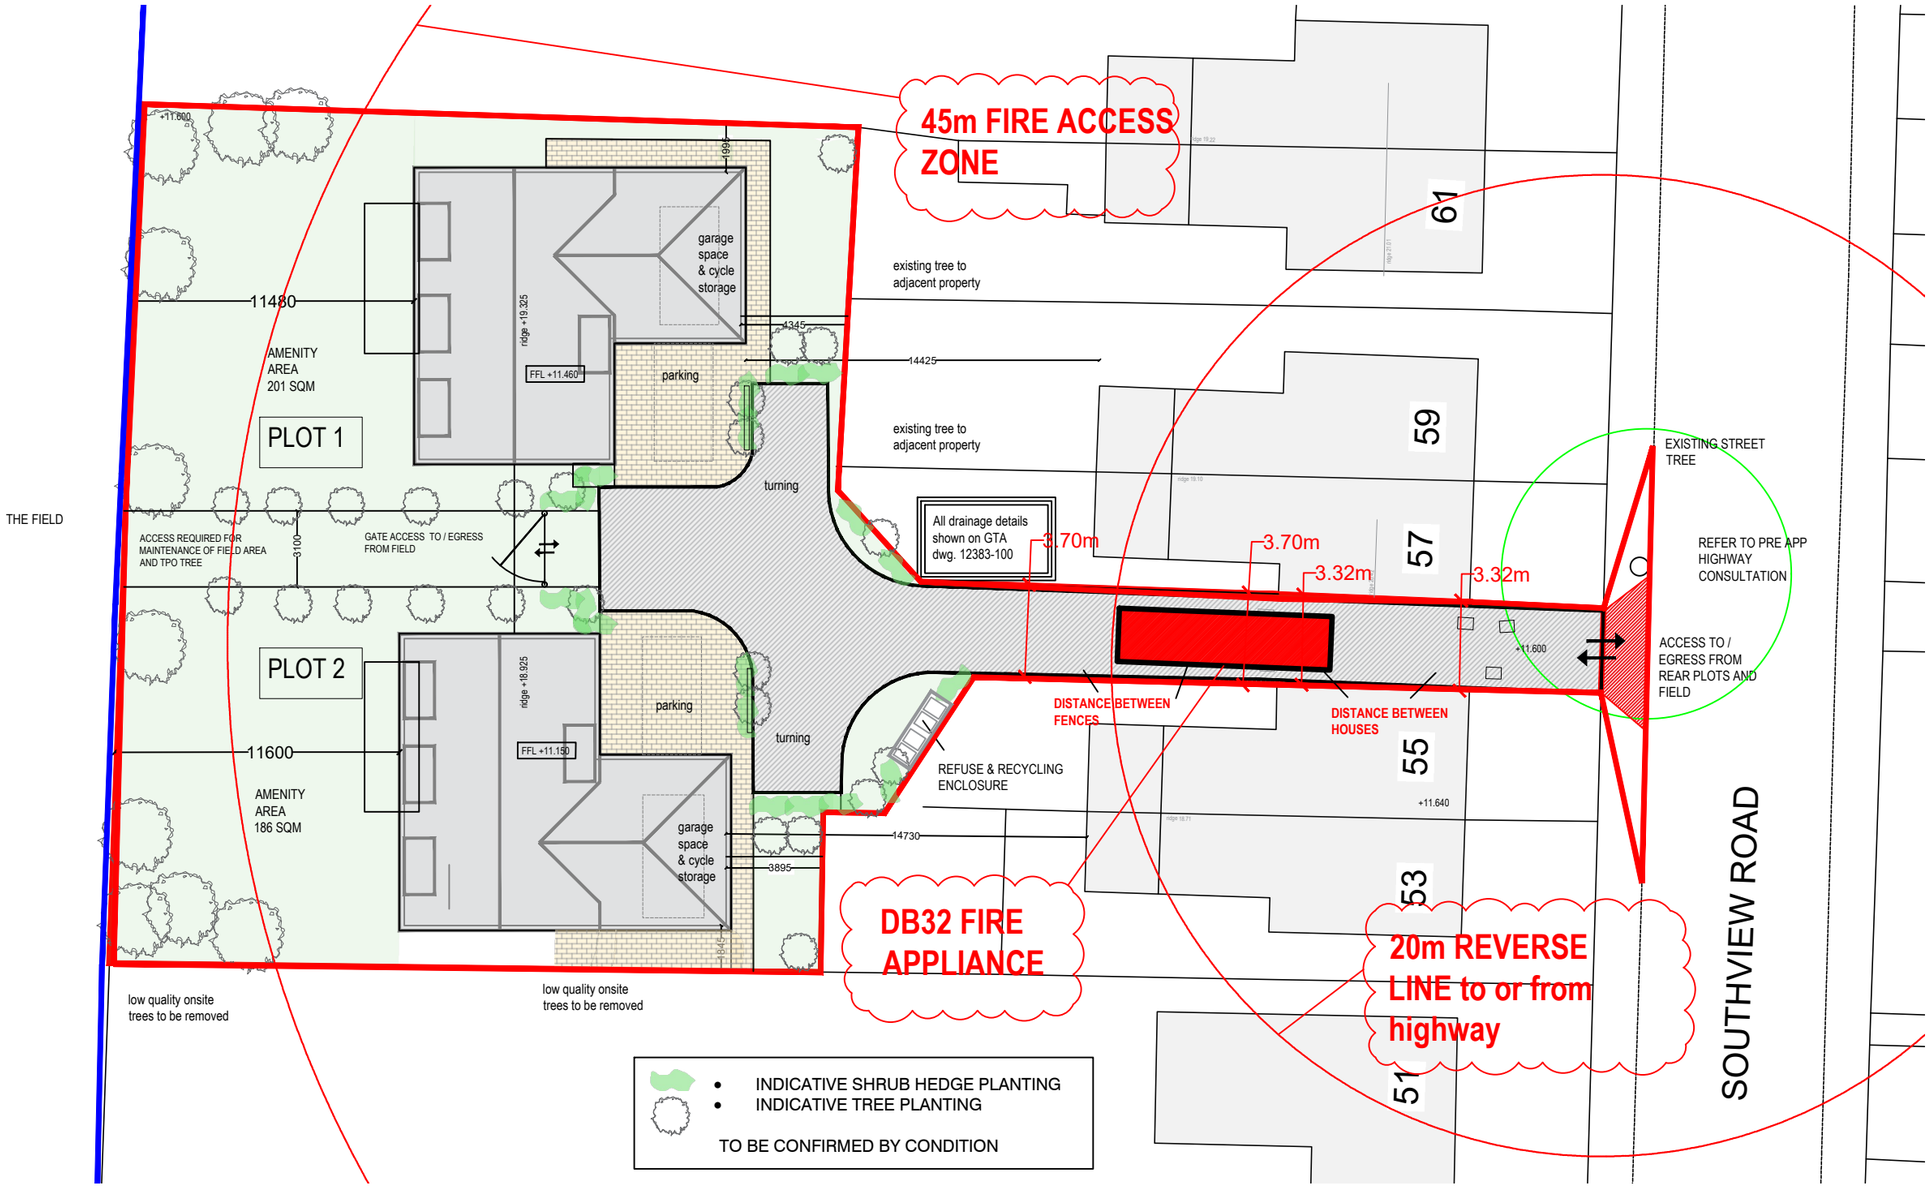

SITE AREA 1150 sq.m

PLANNING APPLICATION

PROPOSED 2 NEW DWELLINGS
R/O 53-61 SOUTHVIEW ROAD
SOUTHWICK BN42 4TS

JULY 2025
SCALE AS SHOWN @ A3

- CLOSE BOARD FENCING TO ALL EXTERNAL SITE BOUNDARIES
- POST AND RAIL TO FIELD ACCESS ROAD WITH MESH BEHIND AND HEDGE PLANTING
- PERMEABLE BLOCK PAVING TO HARDSTANDINGS

circle 25
design & planning
07984207786 office@circle25.co.uk

© This drawing is the sole copyright of Circle25 Design and Planning
Any discrepancies between this drawing and other information should be reported.