

| amendments | | | | |
|---|---|---|---|---|
| rev. | date | comment | auth. | chkd. |
| A | 25.11.17 | Minor amendments. | ES | GI |

0 1 2 3 4 5 6 7 8 9 10

scale in metres 1:50

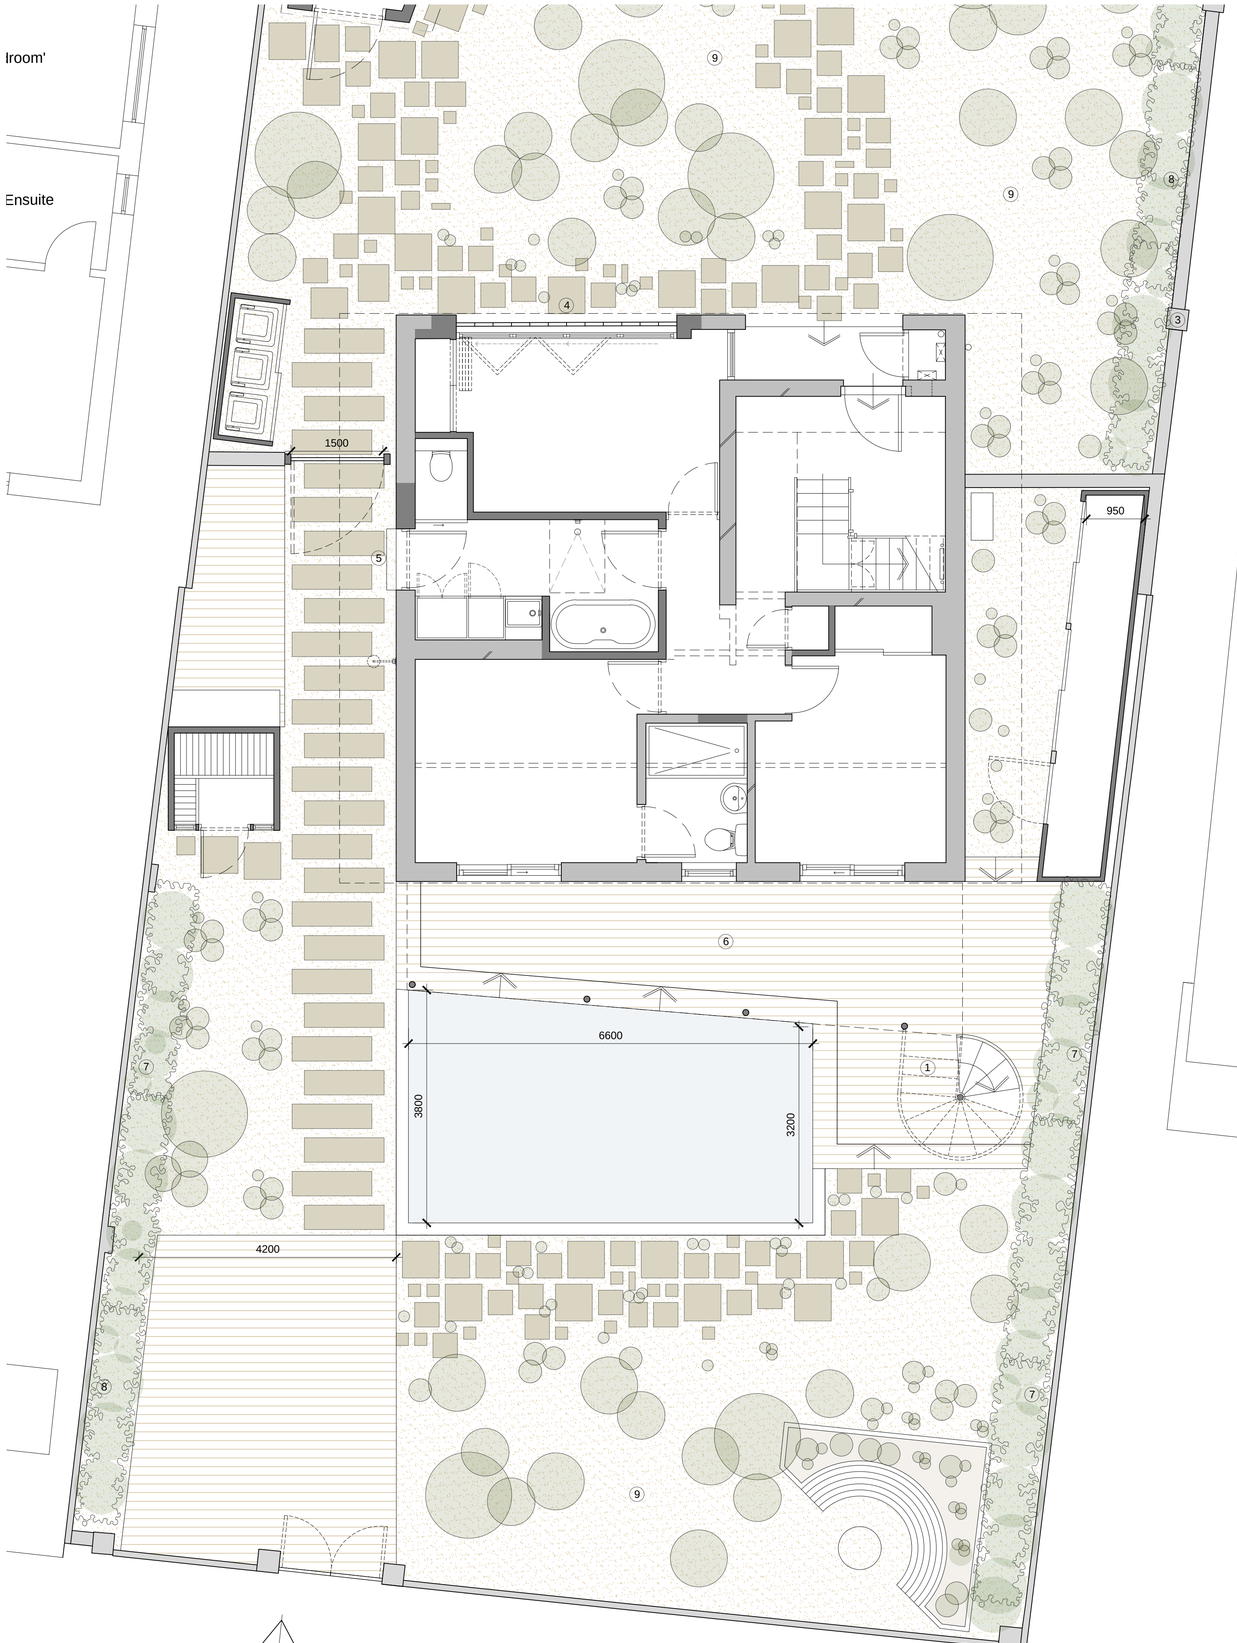


Ground Floor Plan 1:50

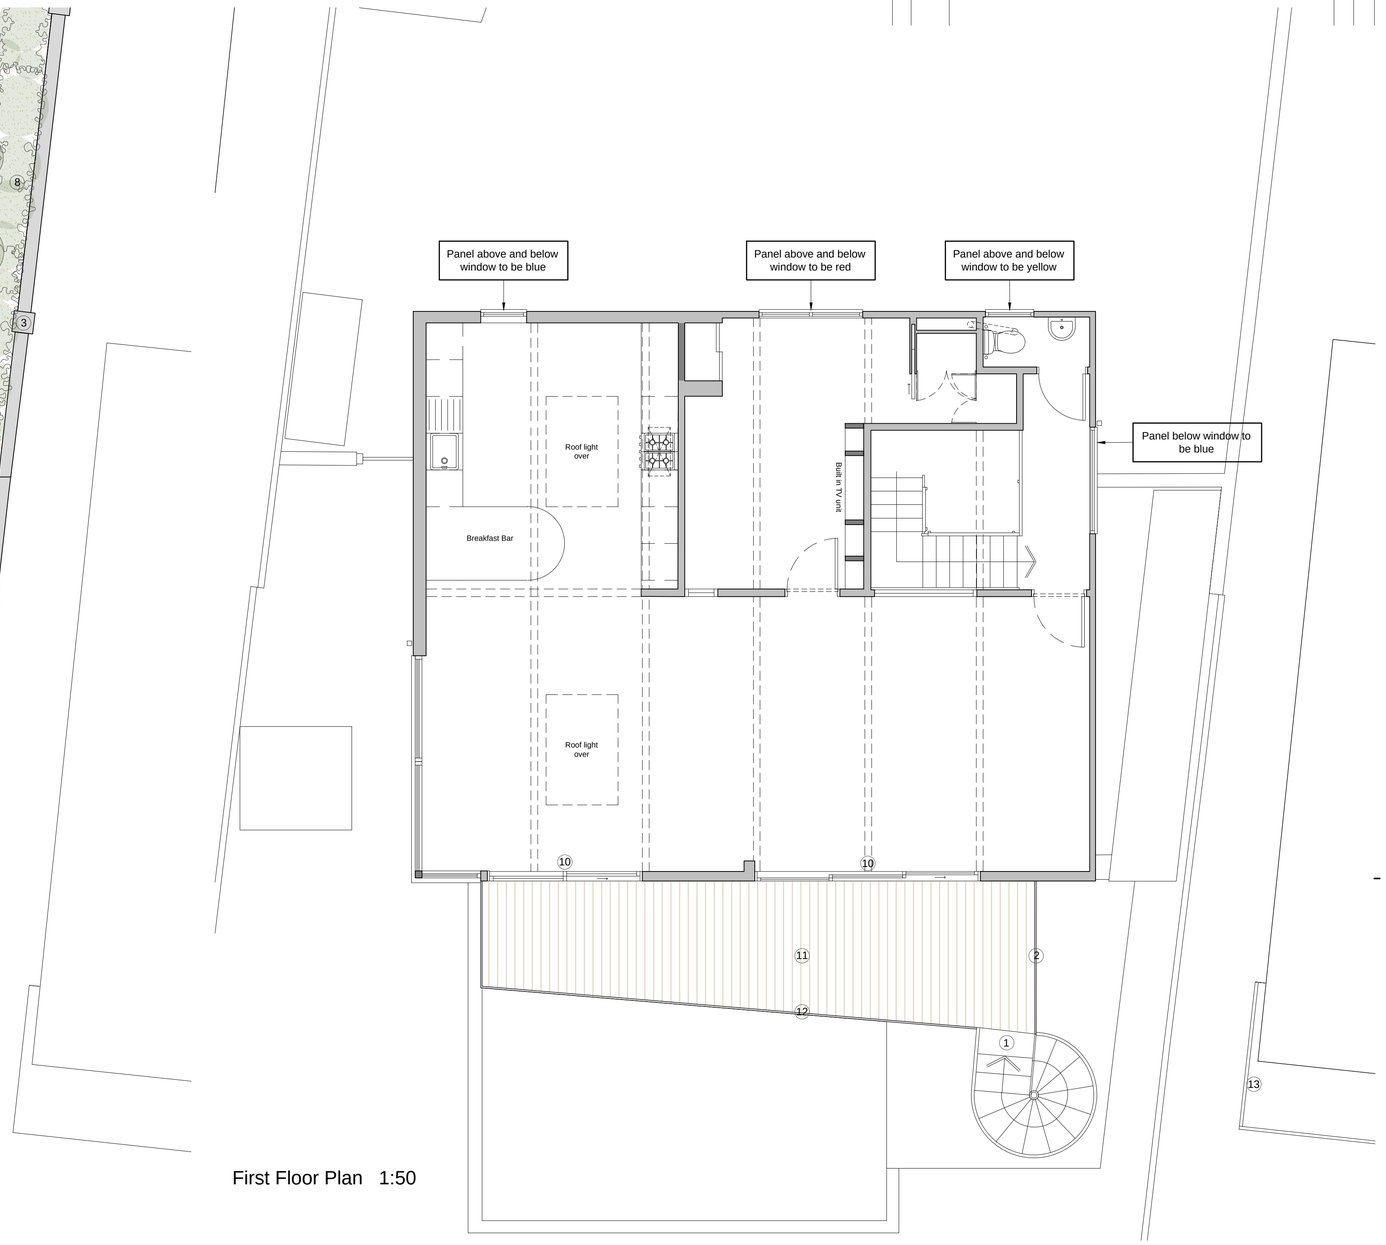


First Floor Plan 1:50

Key

1. Powder coated (colour) steel spiral staircase
2. 1.8 high screen/mirror as existing
3. Decorative breeze block boundary wall
4. Clay breeze blocks to replace garage door
5. Glazed side entrance door
6. Timber terrace (320mm high as existing)
7. Existing hedge planting
8. Proposed hedge planting
9. Beach shingle with planting
10. Alterations to glazing
11. Balcony replaced and extended by 750mm on the east side
12. Frameless glass balustrade
13. 156 Old Fort Road's terrace with 1.8m high screen on west side

| | | | |
|---|---|---|---|
| client | | drawing number | revision |
| Jo Murray & Andrew Travers | | 0750.PL.002 | A |
| project | | drawing title | |
| 154 Old Fort Road<br>Shoreham By Sea<br>BN42 5HL | | Proposed Ground Floor Plan and First Floor Plan<br>Planning | |
| drawn by | checked by | job number | date / scale/original sheet size |
| C.P | G.I | 3 | Sept '25 / 1:50 @ A1 |

FOR REFERENCE ONLY


www.abir.co.uk e: design@abirarchitects.co.uk
Abir Architects, Beta House, St John's Road, Hove, BN3 2FX, United Kingdom
Hove 44 (0)1273 724 384
Company no 06077117 VAT No 971 4147 17



© ABIR Architects Ltd. Check all dimensions on site before work is undertaken. All goods, materials and workmanship to conform with current building regulations, BSS and COP's.


ABIR Architects

RIBA Chartered Practice