


EXT_SIG01

POLYESTER POWDER COATED ALUMINUM
TRAY SIGN COLOUR: GLOSS BLUE RAL: 5002
WITH VINYL LETTERING COLOUR:
WHITE & GLOSS YELLOW; RAL: 1028
ILLUMINATION: INTERNALLY ILLUMINATED.
(200 cd/m2).
ILLUMINATION CONTROL VIA LIGHT SENSOR.



EXT_SIG04

POLYESTER POWDER COATED ALUMINUM
TRAY SIGN COLOUR: GLOSS BLUE RAL: 5002
WITH VINYL LETTERING COLOUR:
WHITE & GLOSS YELLOW; RAL: 1028
NON ILLUMINATED SIGN

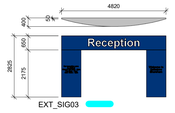

EXT_SIG03

RECEPTION HEADER

POLYESTER POWDER COATED ALUMINUM
TRAY
SIGN COLOUR: GLOSS BLUE; RAL: 5002 WITH
FRECT CUT DETAIL
BEING BACKED WITH OPAL WHITE ACRYLIC.
ILLUMINATION: INTERNALLY ILLUMINATED
(200 cd/m2) & INLAND LOW VOLTAGE
DOWNLIGHTERS
OVER ENTRANCE (100-150 cd/m2)




EXT_SIG02

POLYESTER POWDER COATED
ALUMINUM TRAY SIGN COLOUR:
GLOSS BLUE; RAL: 5002 WITH VINYL
LETTERING COLOUR: WHITE
NO ILLUMINATION.


EXTERNAL SIGNAGE
1 : 100

Signage Schedule

Type Mark	Count	Dimensions (mm)	Illuminated	Finish
EXT_SIG01	2	14300 x 1700	Yes	Glossy Finish, Blue RAL5002, with vinyl lettering in gloss white RAL: 9003 and gloss yellow RAL: 1028
EXT_SIG02	2	2500 x 400	No	Glossy Finish, Blue RAL5002, with vinyl lettering in gloss white RAL: 9003
EXT_SIG03	1	4820 x 2825	Yes	Glossy Finish, Blue RAL5002
EXT_SIG04	1	14300 x 1700	No	Glossy Finish, Blue RAL5002, with vinyl lettering in gloss white RAL: 9003 and gloss yellow RAL: 1028

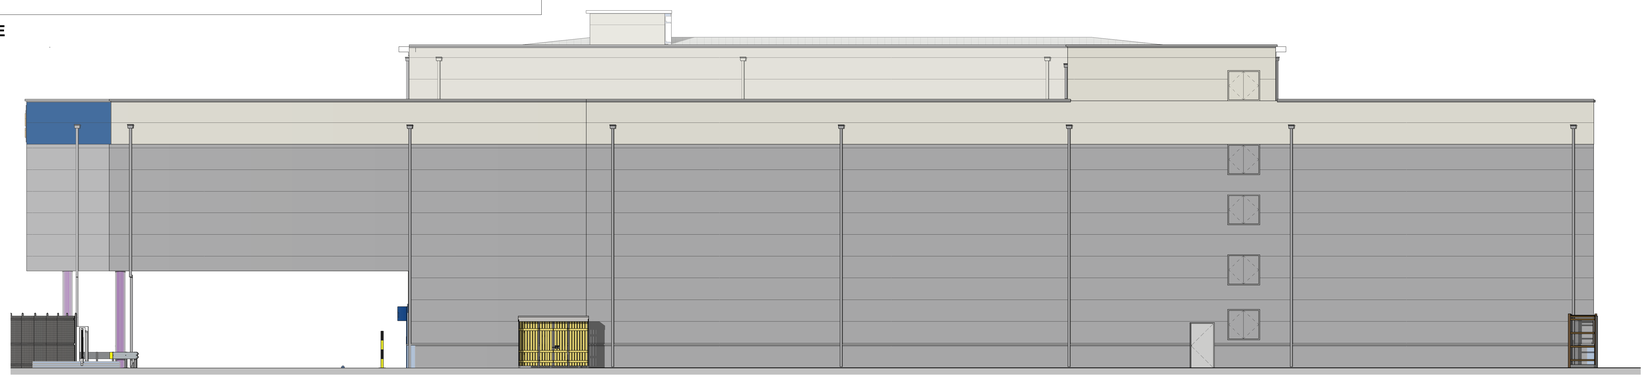

ELEVATION 01- NORTH ELEVATION
1 : 100

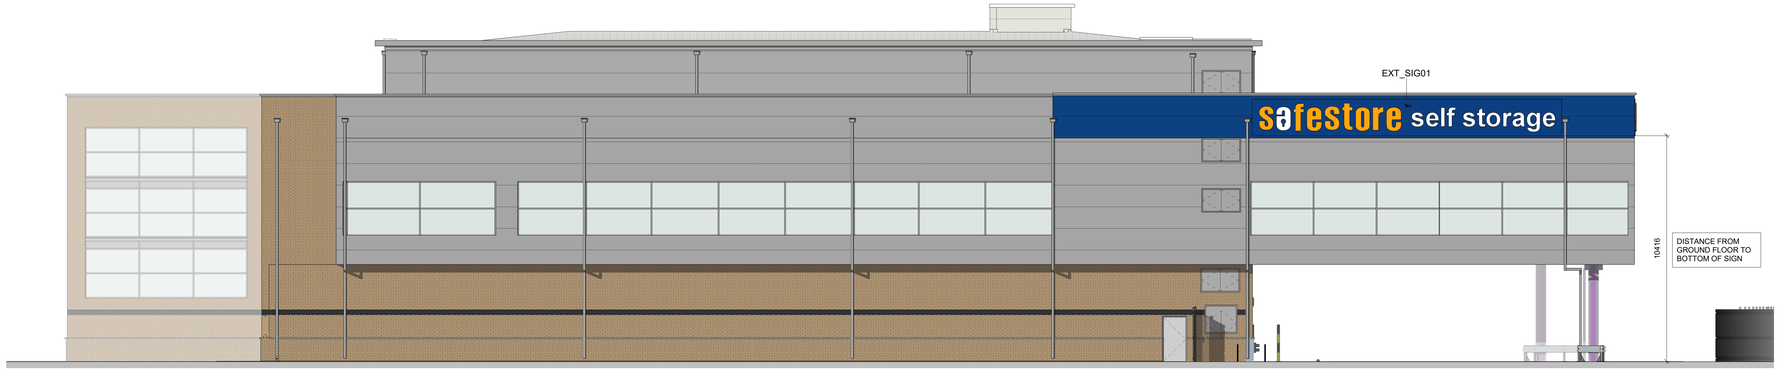


ELEVATION 02- SOUTH ELEVATION
1 : 100



ELEVATION 03- EAST ELEVATION
1 : 100



ELEVATION 04- WEST ELEVATION
1 : 100

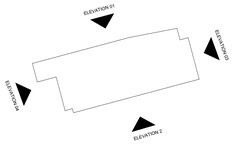

KEY PLAN
1 : 1000

Architects are to be notified of any discrepancies.
Contractors must check all dimensions on site.
This drawing is subject to copyright laws and is for use on this project only.
This drawing is to be used solely for the information as titled only.
For other information refer to the latest revision of any cross referenced drawings.
To be read in conjunction with relevant design standards/protocols

This is a colour drawing. In order to ensure any subsequent reproduction is viewed correctly it should be printed in full colour.

1 0 1 2 3 4 5
SCALE 1:100 m

10 0 10 20 30 40 50
SCALE 1:1000 m

N

Rev	Description	Date	Drn	Ckd
P2	SIGNAGE ILLUMINATION AMENDED	12.08.26	TO	-
P1	FIRST ISSUE	12.06.26	DC	TO

Status
PLANNING

SMR
SMALLEY MARSEY RISPIN
ARCHITECTS
The Exchange Station Parade Harrogate HG1 1TS
01423 707 757 admin@smrarchitects.co.uk

Project
SAFESTORE - SHOREHAM

Client
safestore

Drawing Title
PROPOSED BUILDING ELEVATIONS - SIGNAGE

Proj Ref	Origin	Zone	Level	Type	Role	Num	Status	Rev
7790 -	SMR -	00 -	ZZ -	DR -	A -	2003 -	S4 -	P2

SMR Job Ref	Sheet	Scale	Drawn
7790-00-2003	A0	1 : 100	DC