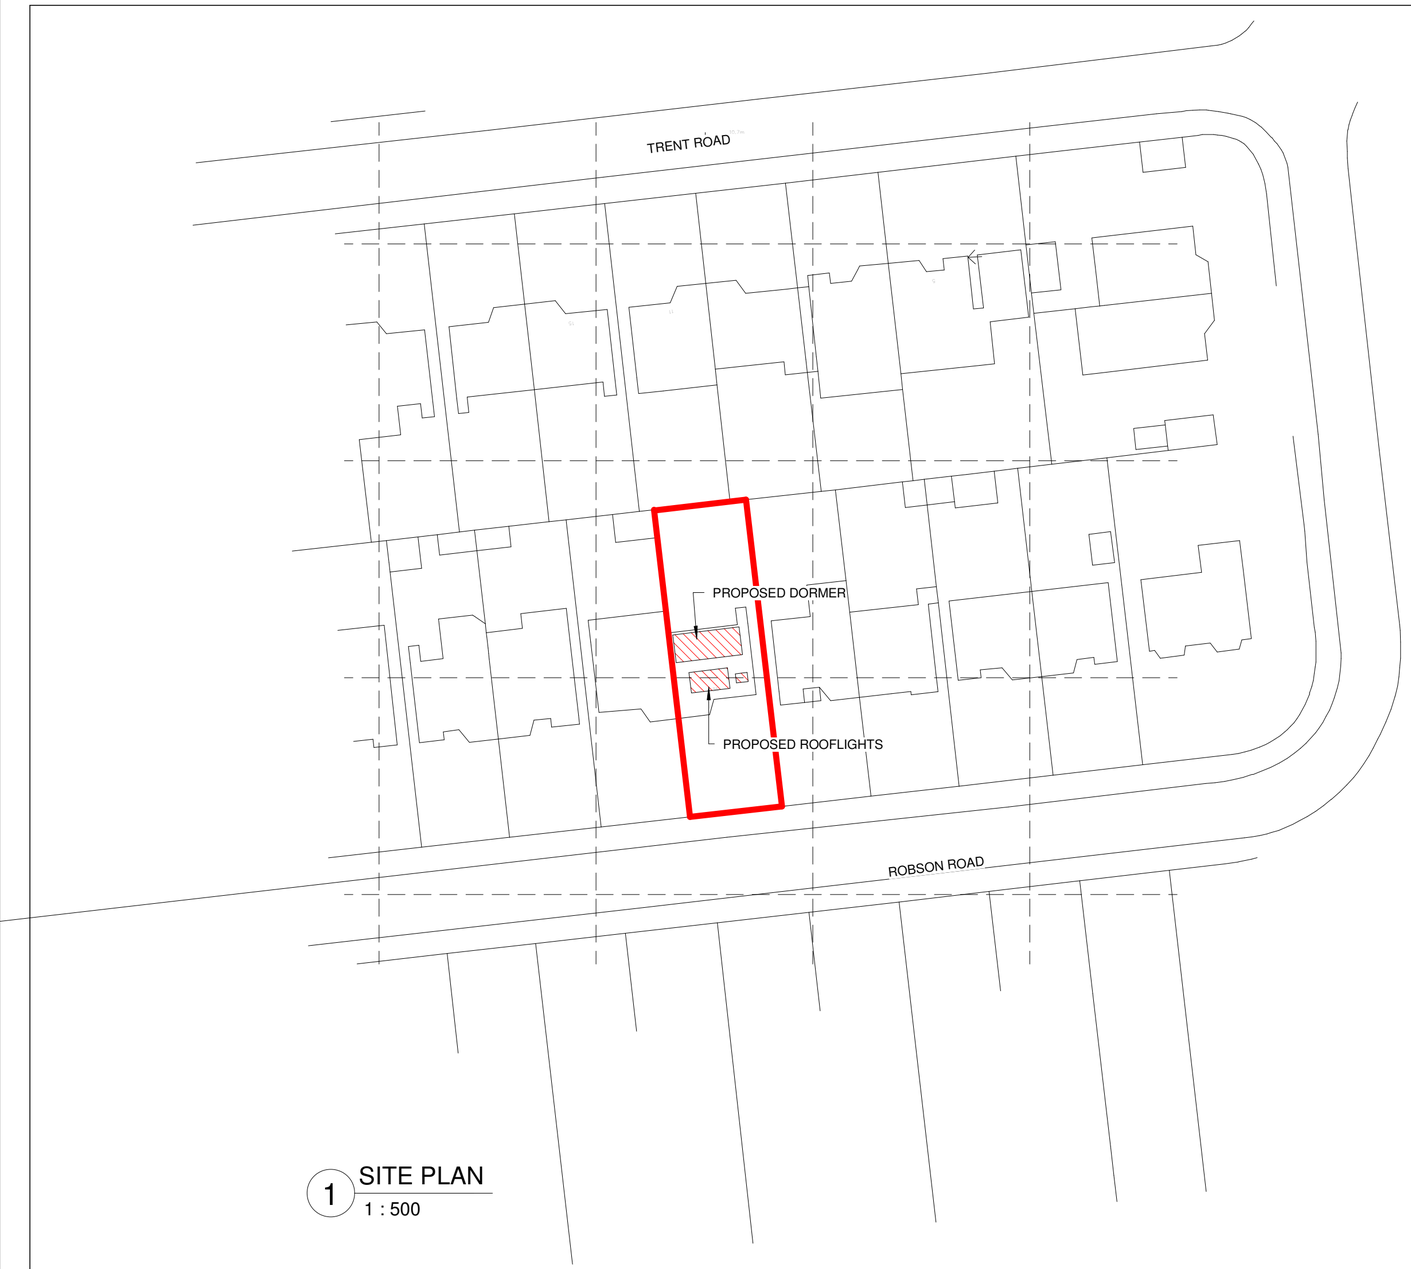


1 SITE PLAN
1 : 500


0m 10m 20m 30m 40m 50m

VISUAL SCALE 1:500 @ A2

0m 25m 50m 75m 100m 125m

VISUAL SCALE 1:1250 @ A2

North

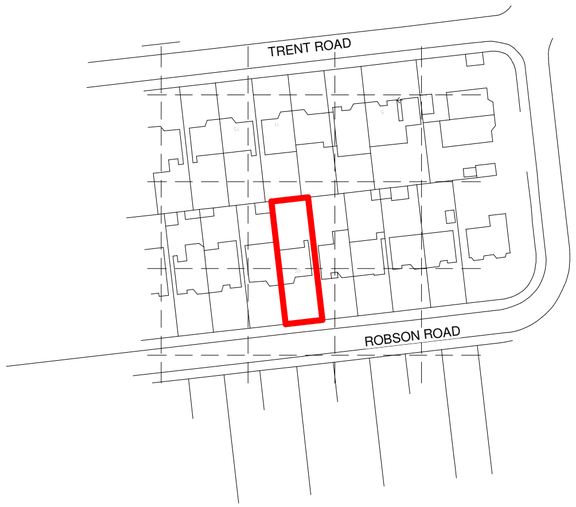

2 LOCATION PLAN
1 : 1250

Rev	Description	Date

KRONA DESIGN
ARCHITECTURE AND INTERIOR DESIGN

4 Union Place | Worthing | BN11 1LG
info@kronadesign.co.uk
kronadesign.co.uk
01903 256150

PROJECT

Loft Conversion

ADDRESS

35 Robson Road
Goring-by-Sea
West Sussex

TITLE

Site Plan & Location Plan

CLIENT

Tatyana Moskalenko & Sergiy Bryzhko

DRAWN	STATUS	DATE
JLB	Design	08/07/25

SCALE (@ A2)	PROJECT NUMBER
As indicated	KD.1731

DRAWING NUMBER	REV
A.001	

© KRONA DESIGN