1 | East Elevation EXISTING
11013 | SCALE 1 : 100

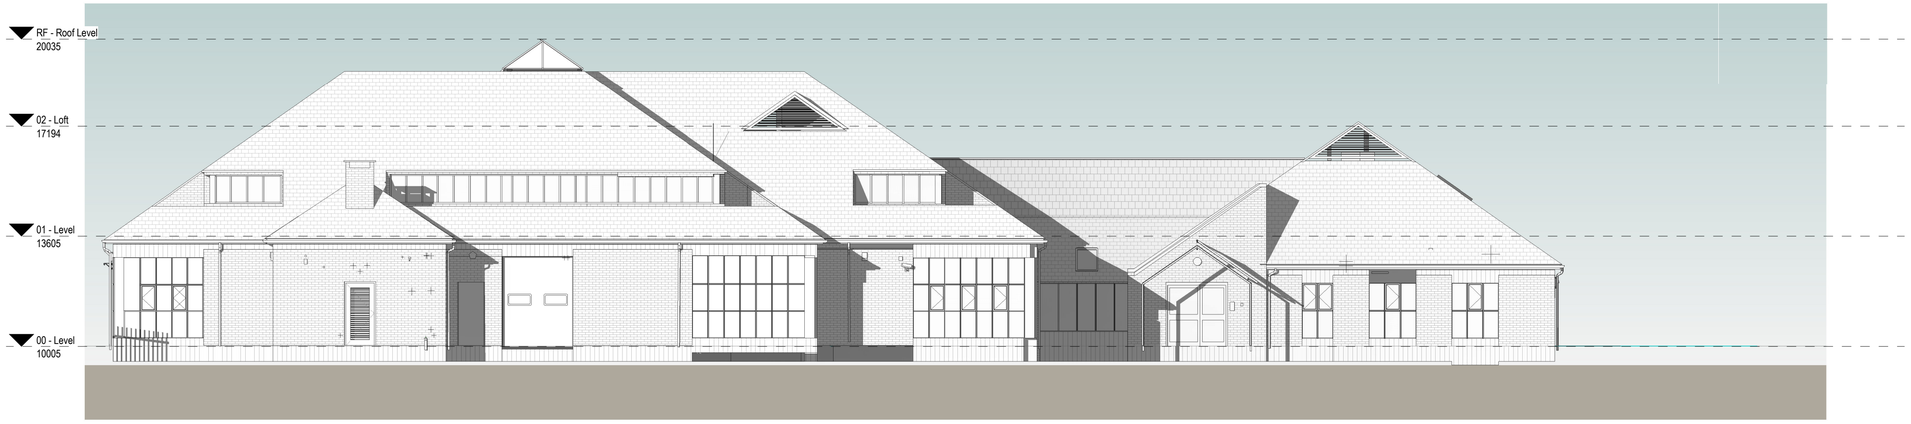

2 | West Elevation EXISTING
11013 | SCALE 1 : 100

Scale 1 : 100

0 2 5 10 m

KEY PLAN

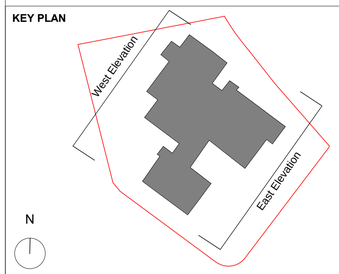

Rev.	Date	Description	By	Chk'd	App'd
P02	30/09/2026	For Planning	GB	JH	JH
P01	12/08/2026	For Planning	GB	JH	JH

Drawing Suitability: **FOR PLANNING**

Status: **S2**

AtkinsRéalis
Nova North
11 Bressenden Place
London, SW1E 5BY
T: +44 1454 662000
www.atkinsréalis.com

Client: West Sussex County Council

Project Title: The Pines SEND School

Drawing Title: EXISTING EAST&WEST ELEVATION

Scale	Designed	Drawn	Checked	Authorised
1 : 100	TV	GB	JH	JH
Original Size	**Date**	**Date**	**Date**	**Date**
A1	12/08/2026	12/08/2026	12/08/2026	12/08/2026

Drawing Number: PINES-ATR-XX-A-11013

Revision: P02