2 PROP. ROOF PLAN_L4

Scale: 1:100

0 1 2 3 4 m

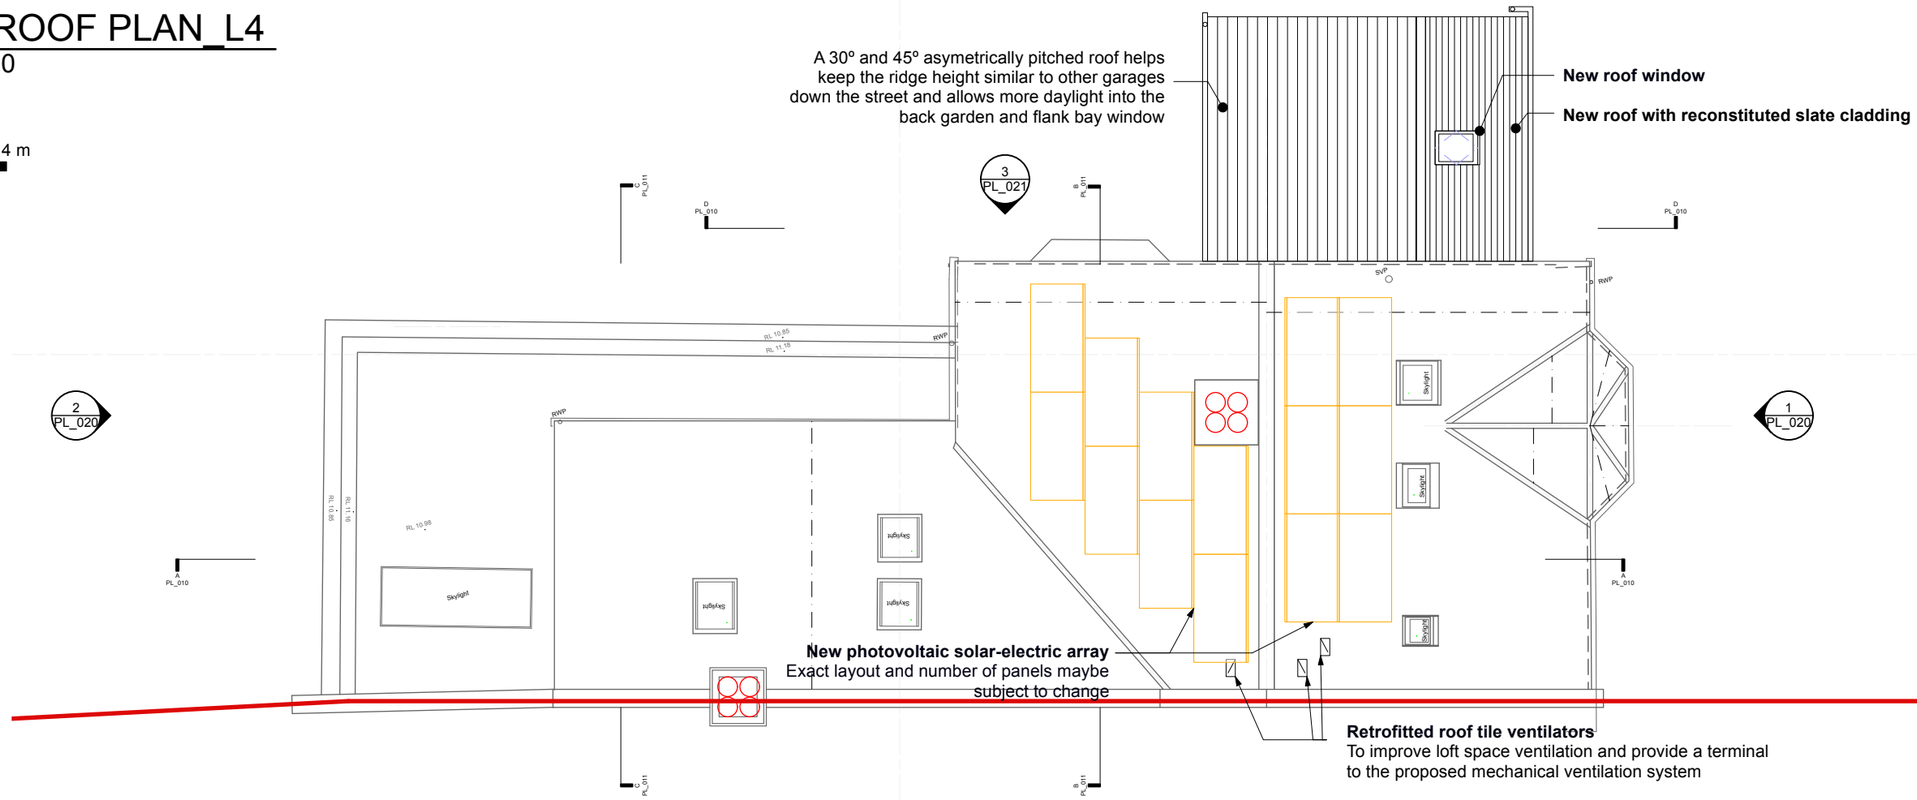

1 PROP. LOFT FLOOR PLAN_L3

Scale: 1:100

0 1 2 3 4 m

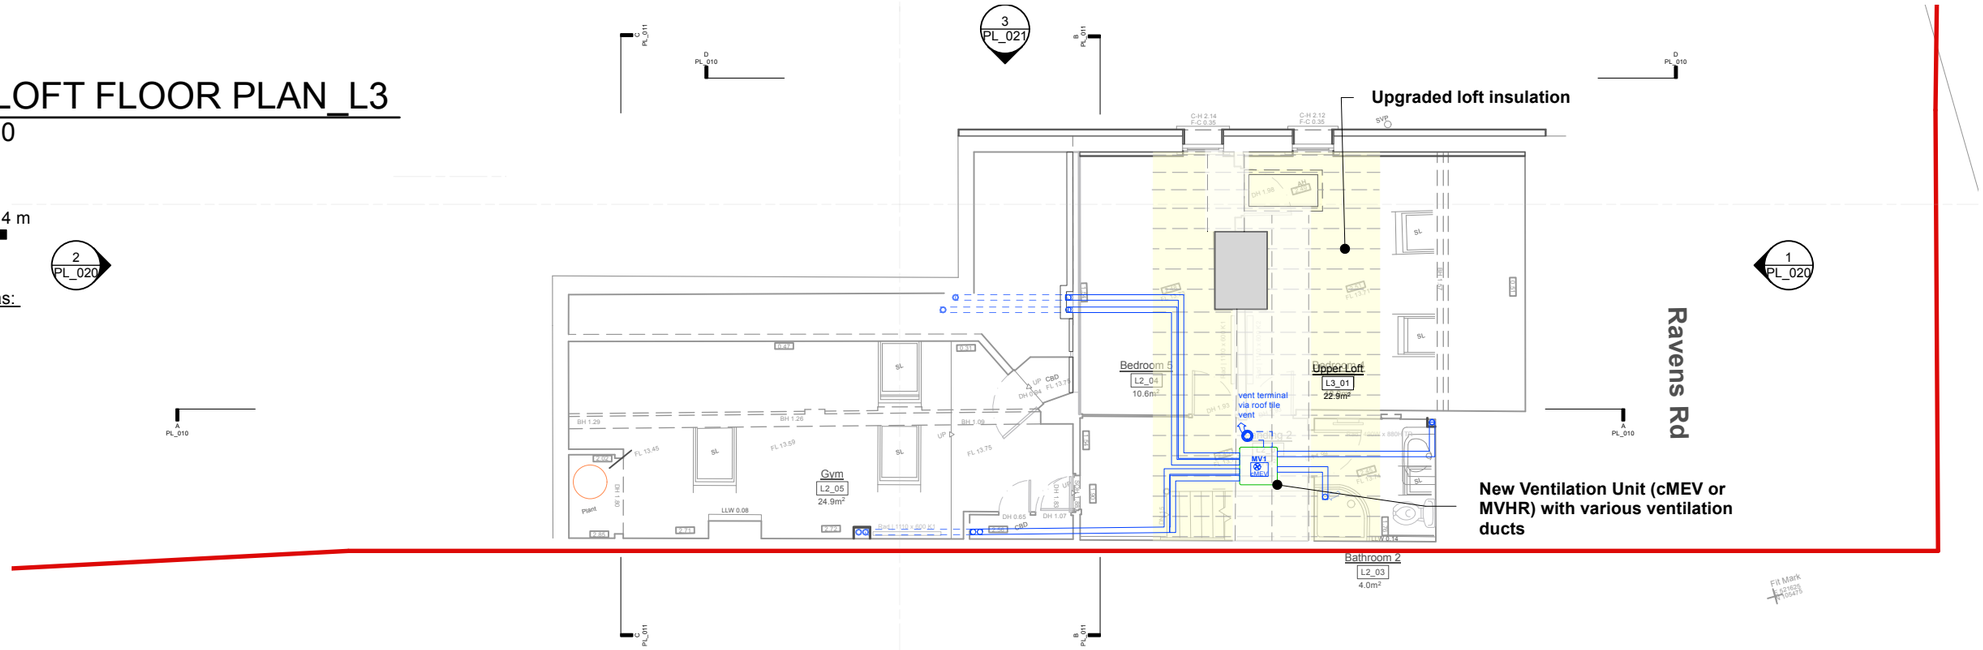

Gross internal heated floor areas:

L0: 114.1m²
L1: 84.4m²
L2: 68.7m²
Total: 267.2m²

Loft space: 23.5m²
Proposed garage: 17.7m²

Rev	Date	Description	Drwn	Chkd

Key:

e: ian@deeper-green.co.uk
m: +44(0)7769 825118
w: www.deeper-green.co.uk
DEEPER GREEN

© All rights reserved
All dimensions to be checked on site

Job Name
27 RAVENS ROAD, SHOREHAM, BN43 5AJ

Drawing Title
PROP. LOFT_L3 & ROOF PLAN_L4

Status **PLANNING**

Drawn	Checked	Date	Scale@A3	Job No.	Drawing Number	Rev
IM	IM	JAN'26	1:100	1045	PL_105	