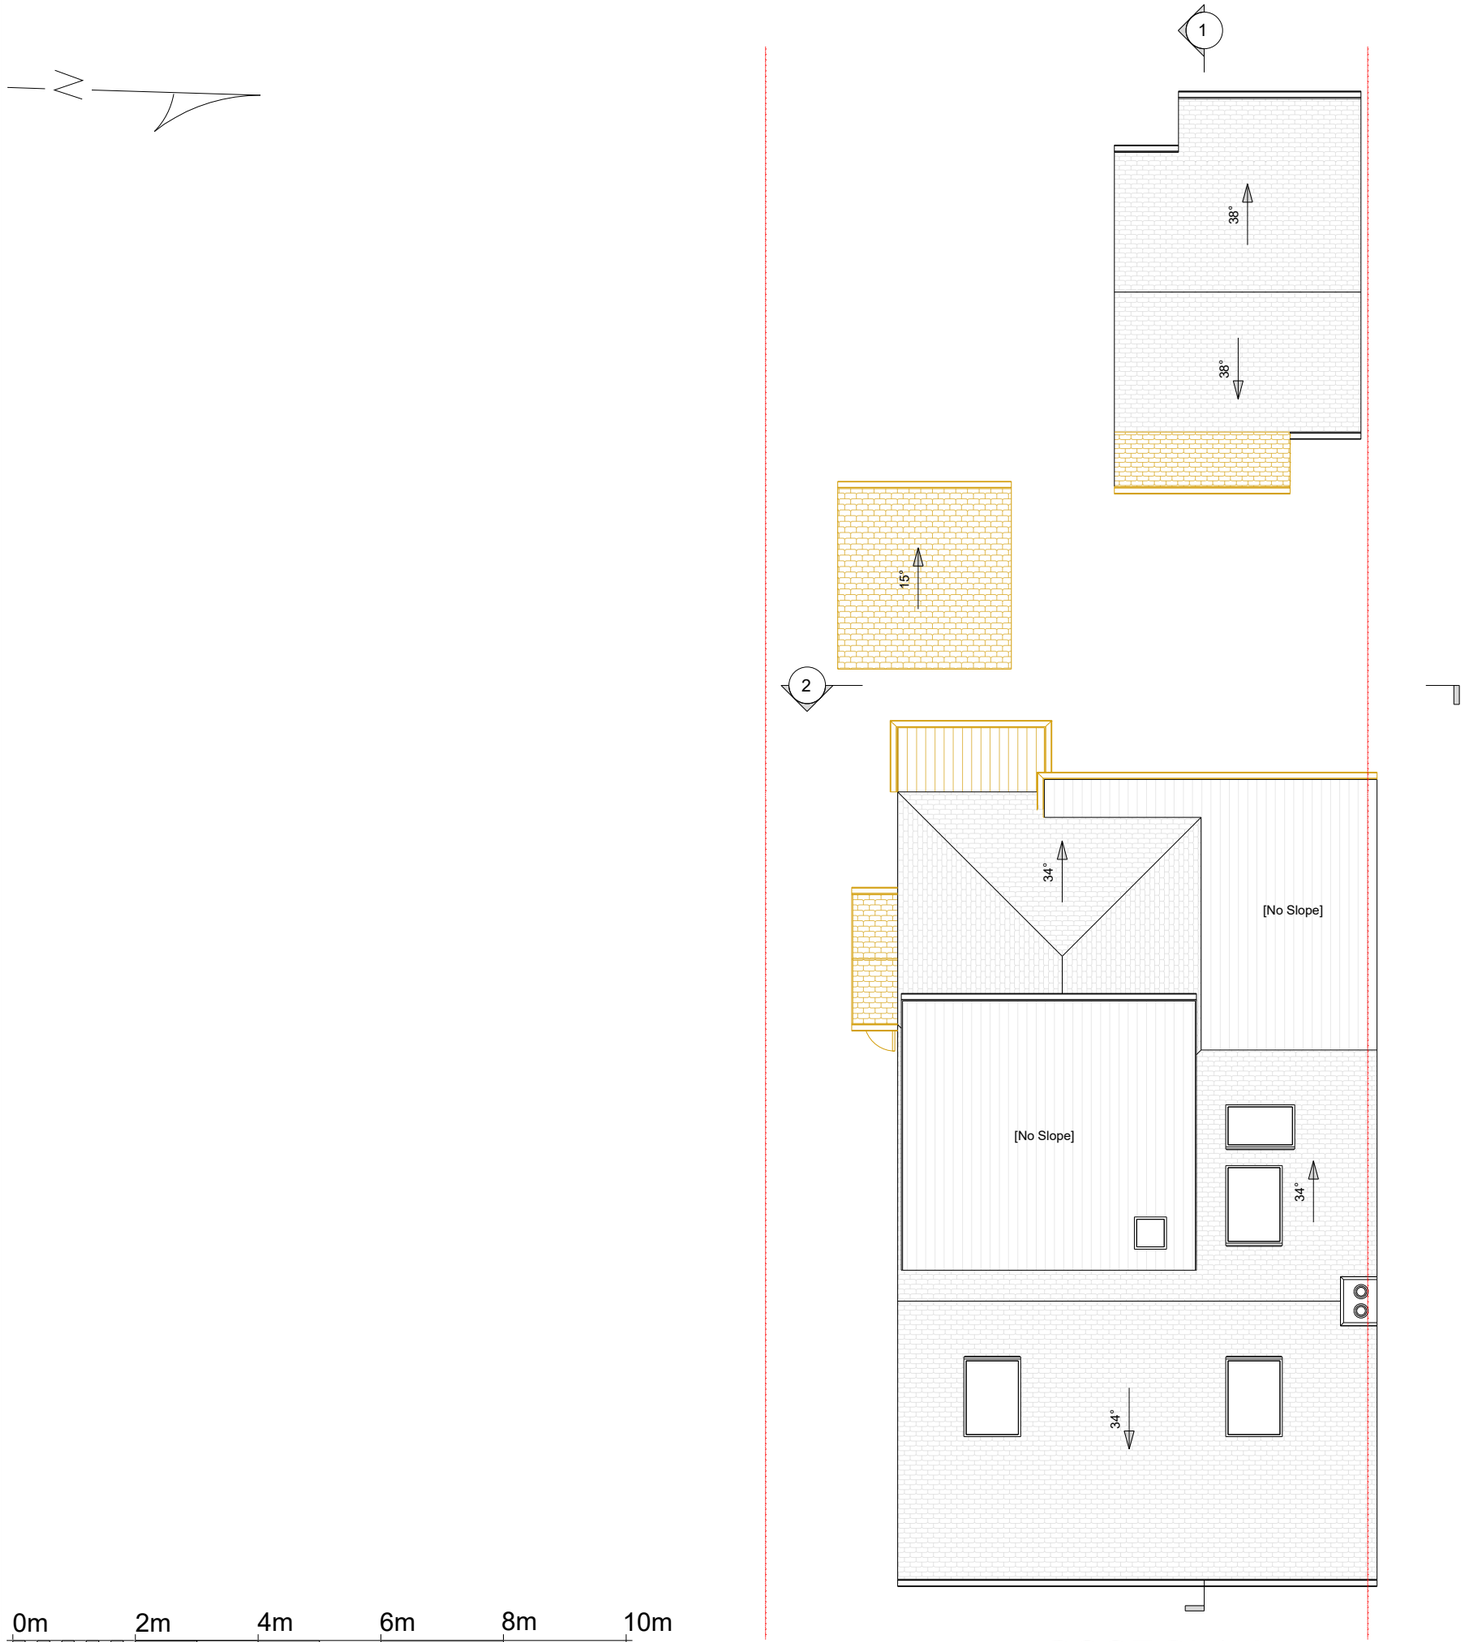


ROOF PLAN

0m 2m 4m 6m 8m 10m

SCALE 1:100 @ A3

© 2023 1 Stop Design & Build.
All dimensions to be checked on site by the contractor and such dimensions to be their responsibility. All construction works must comply with the relevant British Standards and Building Regulations requirements. Any drawing errors and omissions to be reported to 1 Stop Design & Build.

Client Name

TD

Project Address

7 Colebrook Rd, Southwick, Brighton BN42

Section

REAR EXTENSION

Stage

PLANNING

Drawing Title

DEMO PLANS

Drawing Status

For Approval

Revisions and Notes

LEGEND

- EXISTING STRUCTURE
- STRUCTURE TO BE DEMOLISHED
- PROPOSED STRUCTURE
- SHARED WALL

Project No.	2026-05-BN42
Drawing No.	A-009
Revision	00
Scale at A3	1:100
Date	17/07/2026
Designed	MI
Checked	FM
Drawn	MI
Approved	FM

1 STOP DESIGN & BUILD
128 CITY ROAD LONDON, EC1V 2NX, UK
Email: info@1stopdesignandbuild.co.uk
Web: www.1stopdesignandbuild.co.uk
Phone No.: 0208 0366888