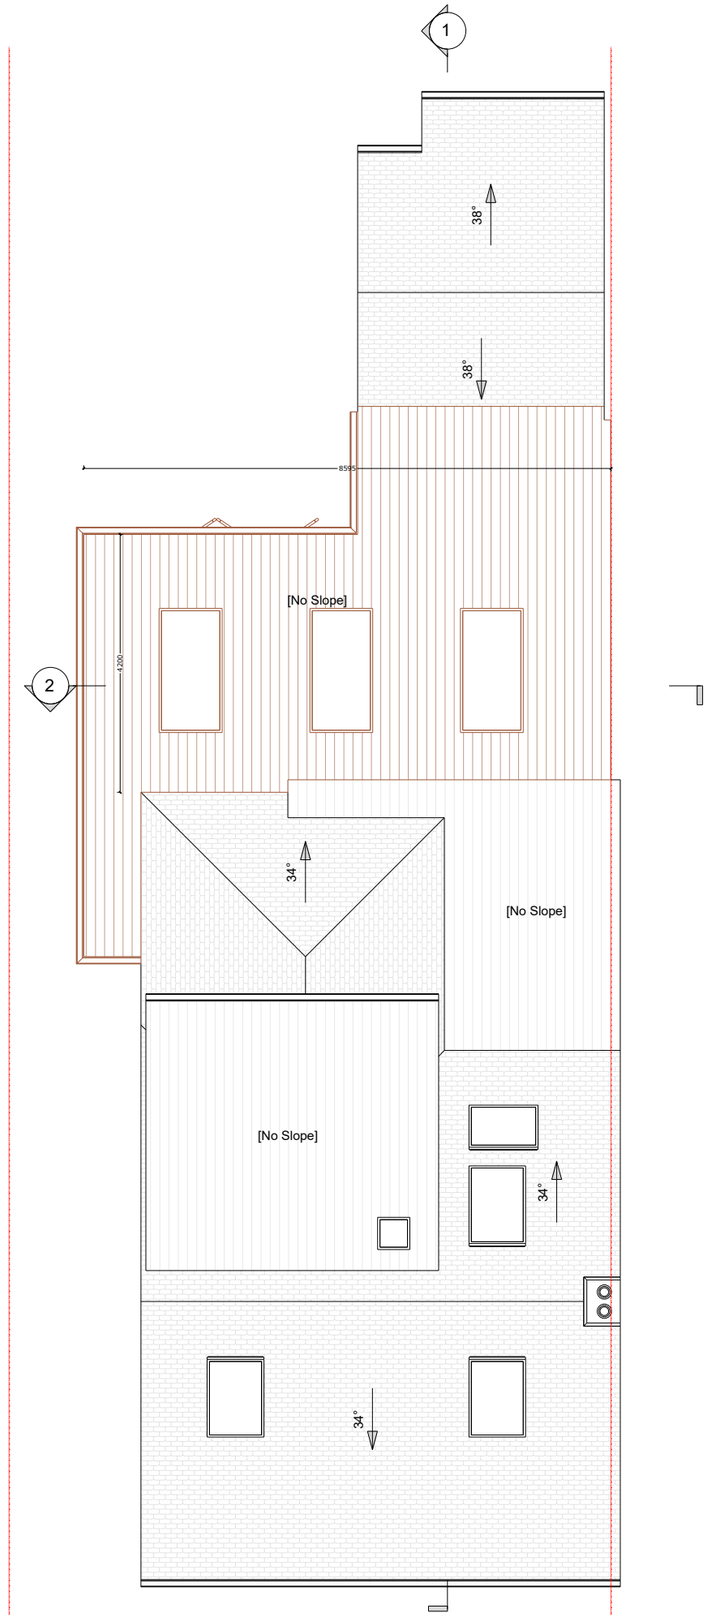


ROOF PLAN

0m 2m 4m 6m 8m 10m

SCALE 1:100 @ A3

© 2023 1 Stop Design & Build.
All dimensions to be checked on site by the contractor and such dimensions to be their responsibility. All construction works must comply with the relevant British Standards and Building Regulations requirements. Any drawing errors and omissions to be reported to 1 Stop Design & Build.

Client Name

TD

Project Address

7 Colebrook Rd, Southwick, Brighton BN42

Section

REAR EXTENSION

Stage

PLANNING

Drawing Title

PROPOSED PLANS

Drawing Status

For Approval

Revisions and Notes

LEGEND

- EXISTING STRUCTURE
- STRUCTURE TO BE DEMOLISHED
- PROPOSED STRUCTURE
- SHARED WALL

Project No.	2026-05-BN42		
Drawing No.	A-016		
Revision	00		
Scale at A3	1:100		
Date	17/07/2026		
Designed	MI	Checked	FM
Drawn	MI	Approved	FM

1 STOP DESIGN & BUILD

1 STOP DESIGN & BUILD
128 CITY ROAD LONDON, EC1V 2NX, UK
Email: info@1stopdesignandbuild.co.uk
Web: www.1stopdesignandbuild.co.uk
Phone No.: 0208 0366888