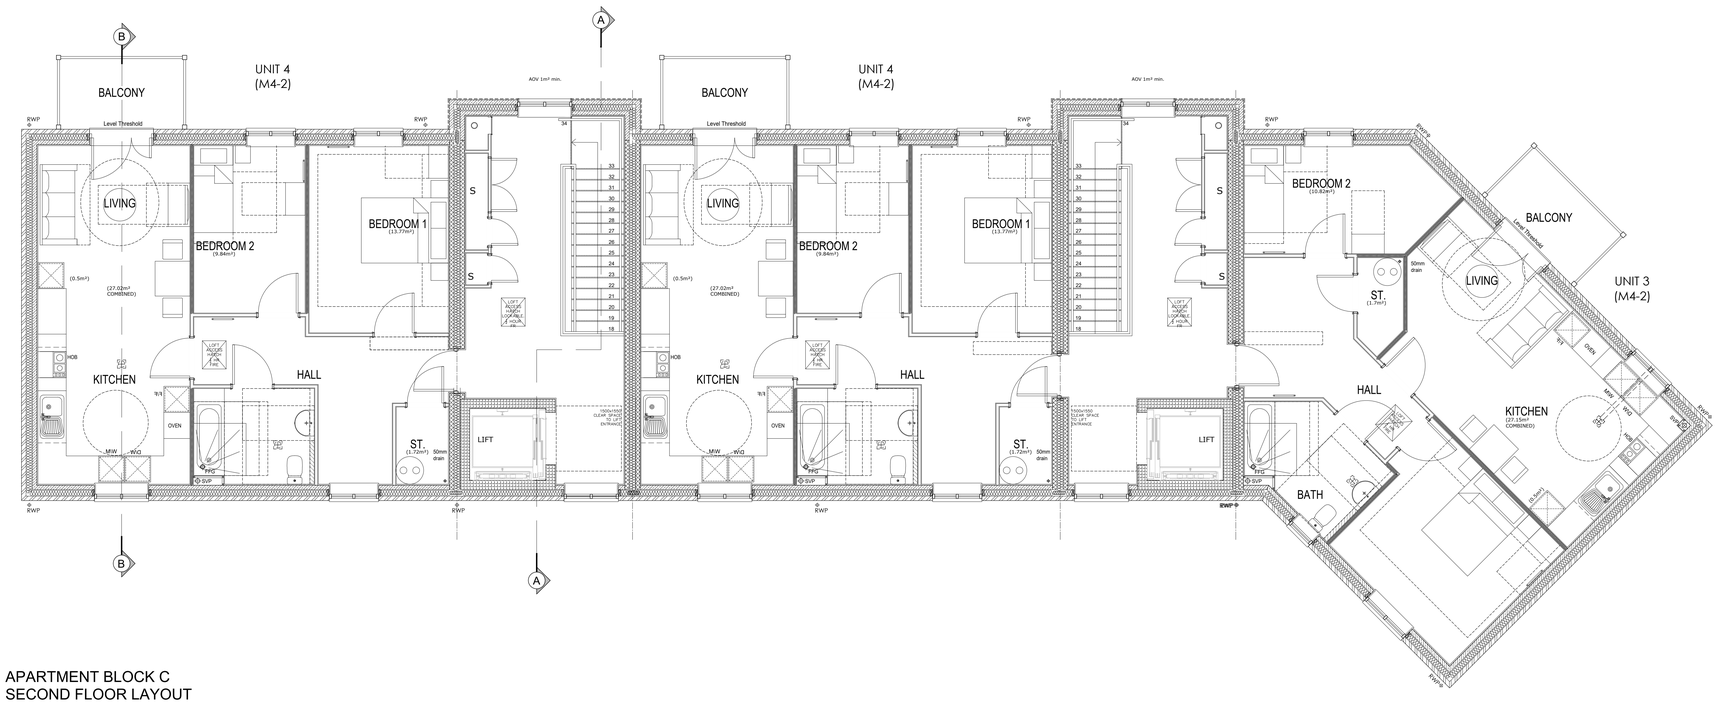


APARTMENT BLOCK C
SECOND FLOOR LAYOUT

BLOCK C - FLOOR AREAS				
APT. UNIT	NET INTERNAL FLOOR AREAS TO PLASTER FACE (m²)	NET INTERNAL FLOOR AREAS TO PLASTER FACE (ft²)	NET INTERNAL FLOOR AREAS TO STRUCTURE (m²)	NET INTERNAL FLOOR AREAS TO STRUCTURE (ft²)
UNIT 4 (M4-2)	73.47 sqm	790.83 sqft	74.33 sqm	800.13 sqft
UNIT 3 (M4-2)	75.23 sqm	809.84 sqft	76.11 sqm	819.26 sqft

Rev.	Description.	Date.
-	-	-

Drawing Revisions

0 1 2 3 4 5m
Scale 1:50

Persimmon House
Knoll Road
Camberley, Surrey
GU15 3TQ

Development Title
Phase 3,
West Sompting

Site Address
Malthouse Meadows
Phase 3
West Somting

Drawing Title
Apartment Block C - Second Floor Plan

Date	Scale	Drawn
April 2026	1:50@A0	AT

Planning Stage	Drawing No.	Rev.
Planning	612_PL_Ph3_BLK C_P3	-

\\psn.persimmonhomes.net\shared\thames valley\technical\site files\612 west sompting phase 3\b planning\b6 drawings (.dwg)\b6b reserved matters application\7 - apartment blocks\block c - 10.04.26.dwg