

AMENDMENT

ADUR & WORTHING PLANNING SERVICES

PLAN	AWDM/0252/14
DATE VALID	24/5/15

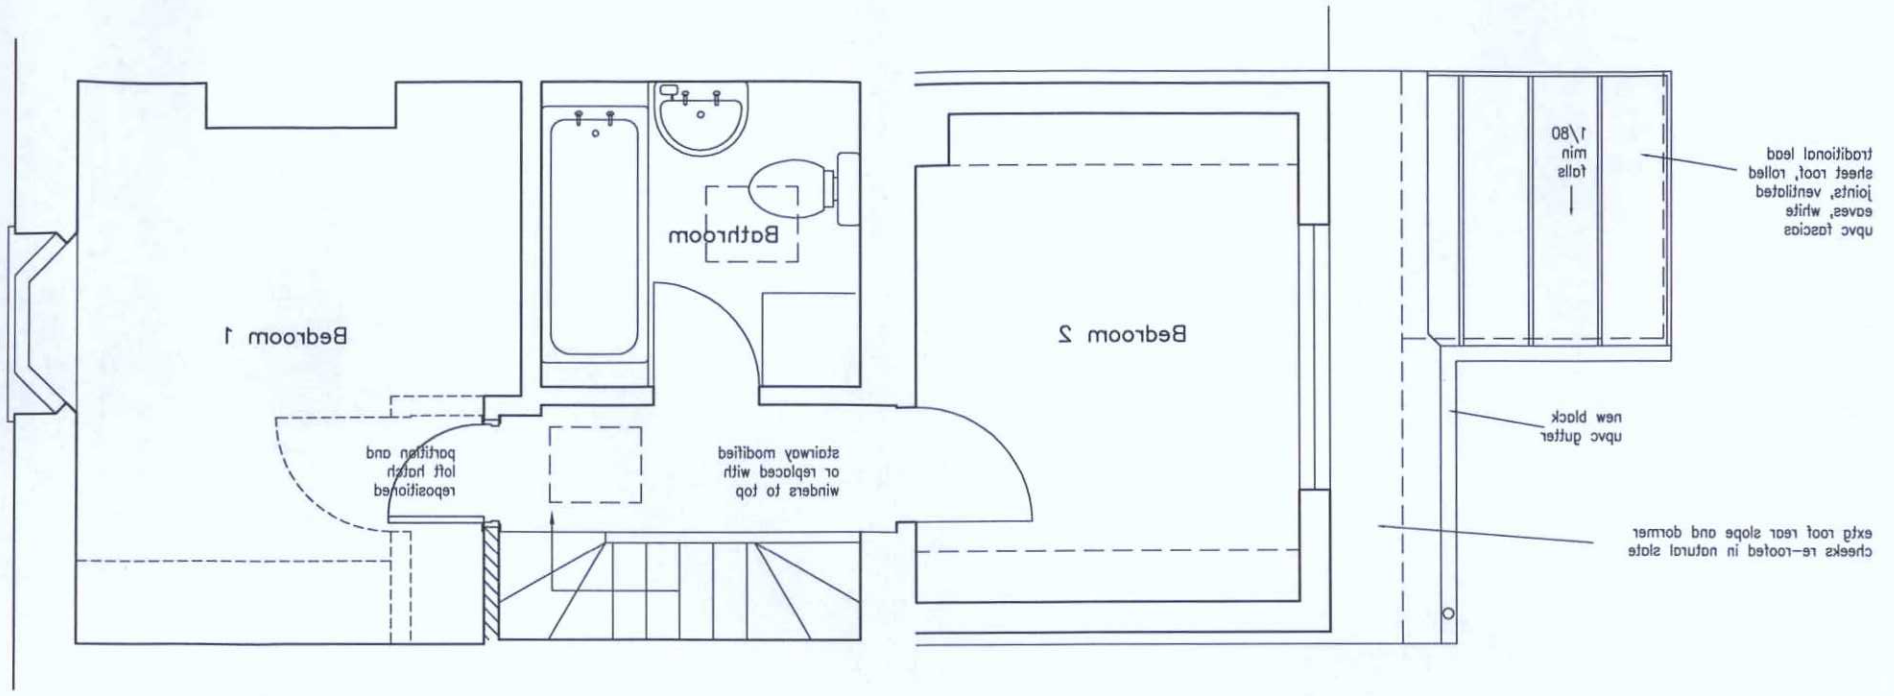

First Floor

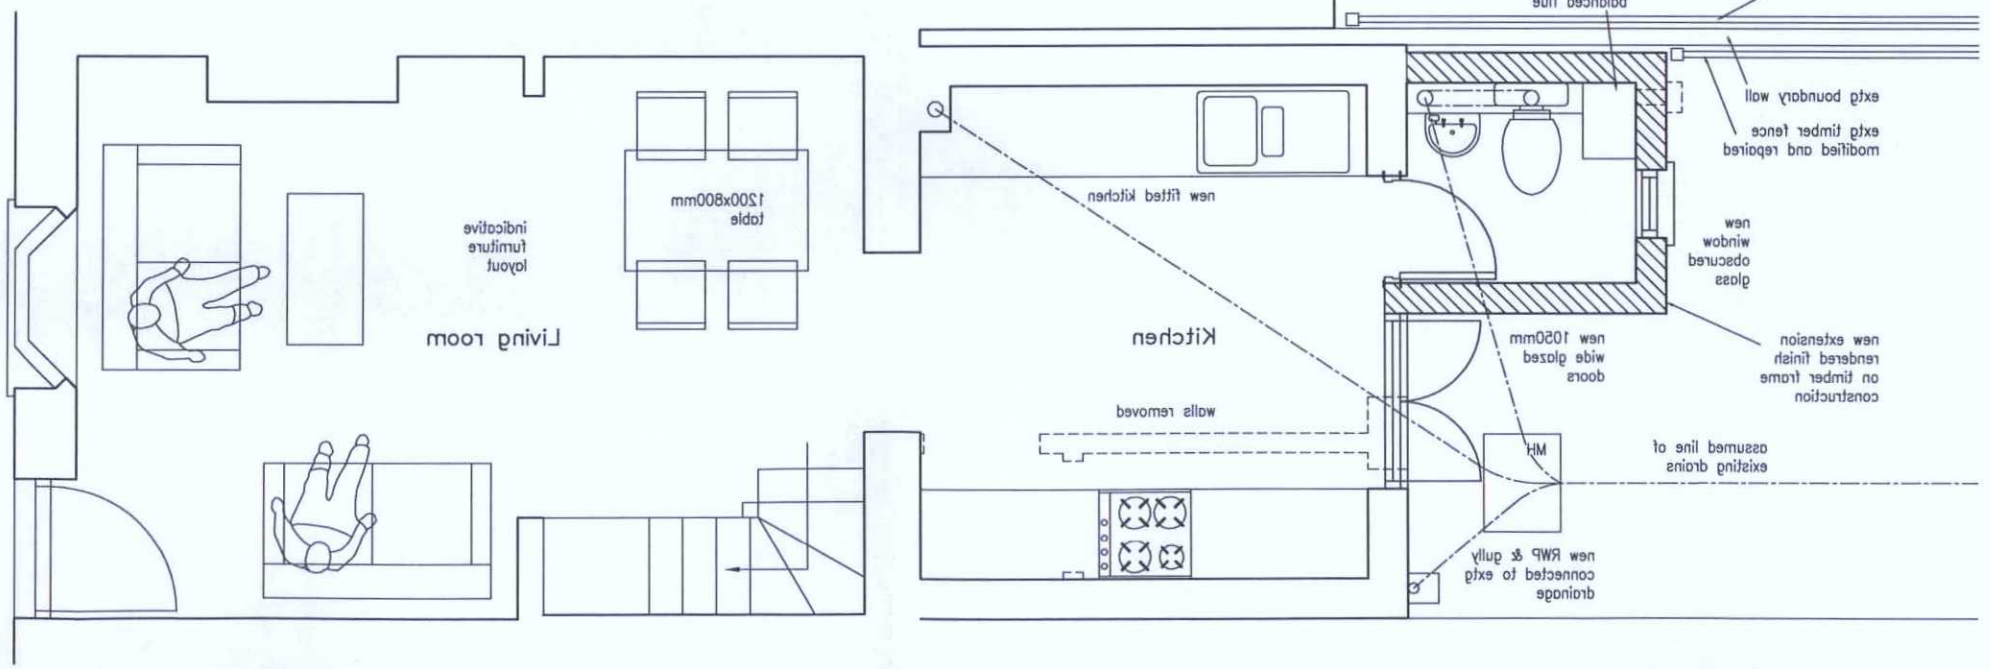

Ground Floor

0 1 2 3 4 5m

Project	2 Edinburgh Cottages, Western Row, Worthing BN11 3LT
Drawing title	Plans as proposed
Drawing No	1502/P/102/A
Scale	1/50 @ A3
Date	April 2015
Status	Planning

Do not scale this drawing except for planning purposes. Check all dimensions on site

Revisions

A - 29/05/15 - North wall of extension inset, fences and boundary wall shown

John Whiting • Architect

14 Bates Road, Brighton, BN1 6PC
M: 07818 443753 E: jw@johnwhiting.co.uk
www.johnwhiting.co.uk