ADUR & WORTHING
PLANNING SERVICES
PLAN | AWDM/ 0552/14
DATE VALID | 24/5/15
AMENDMENT

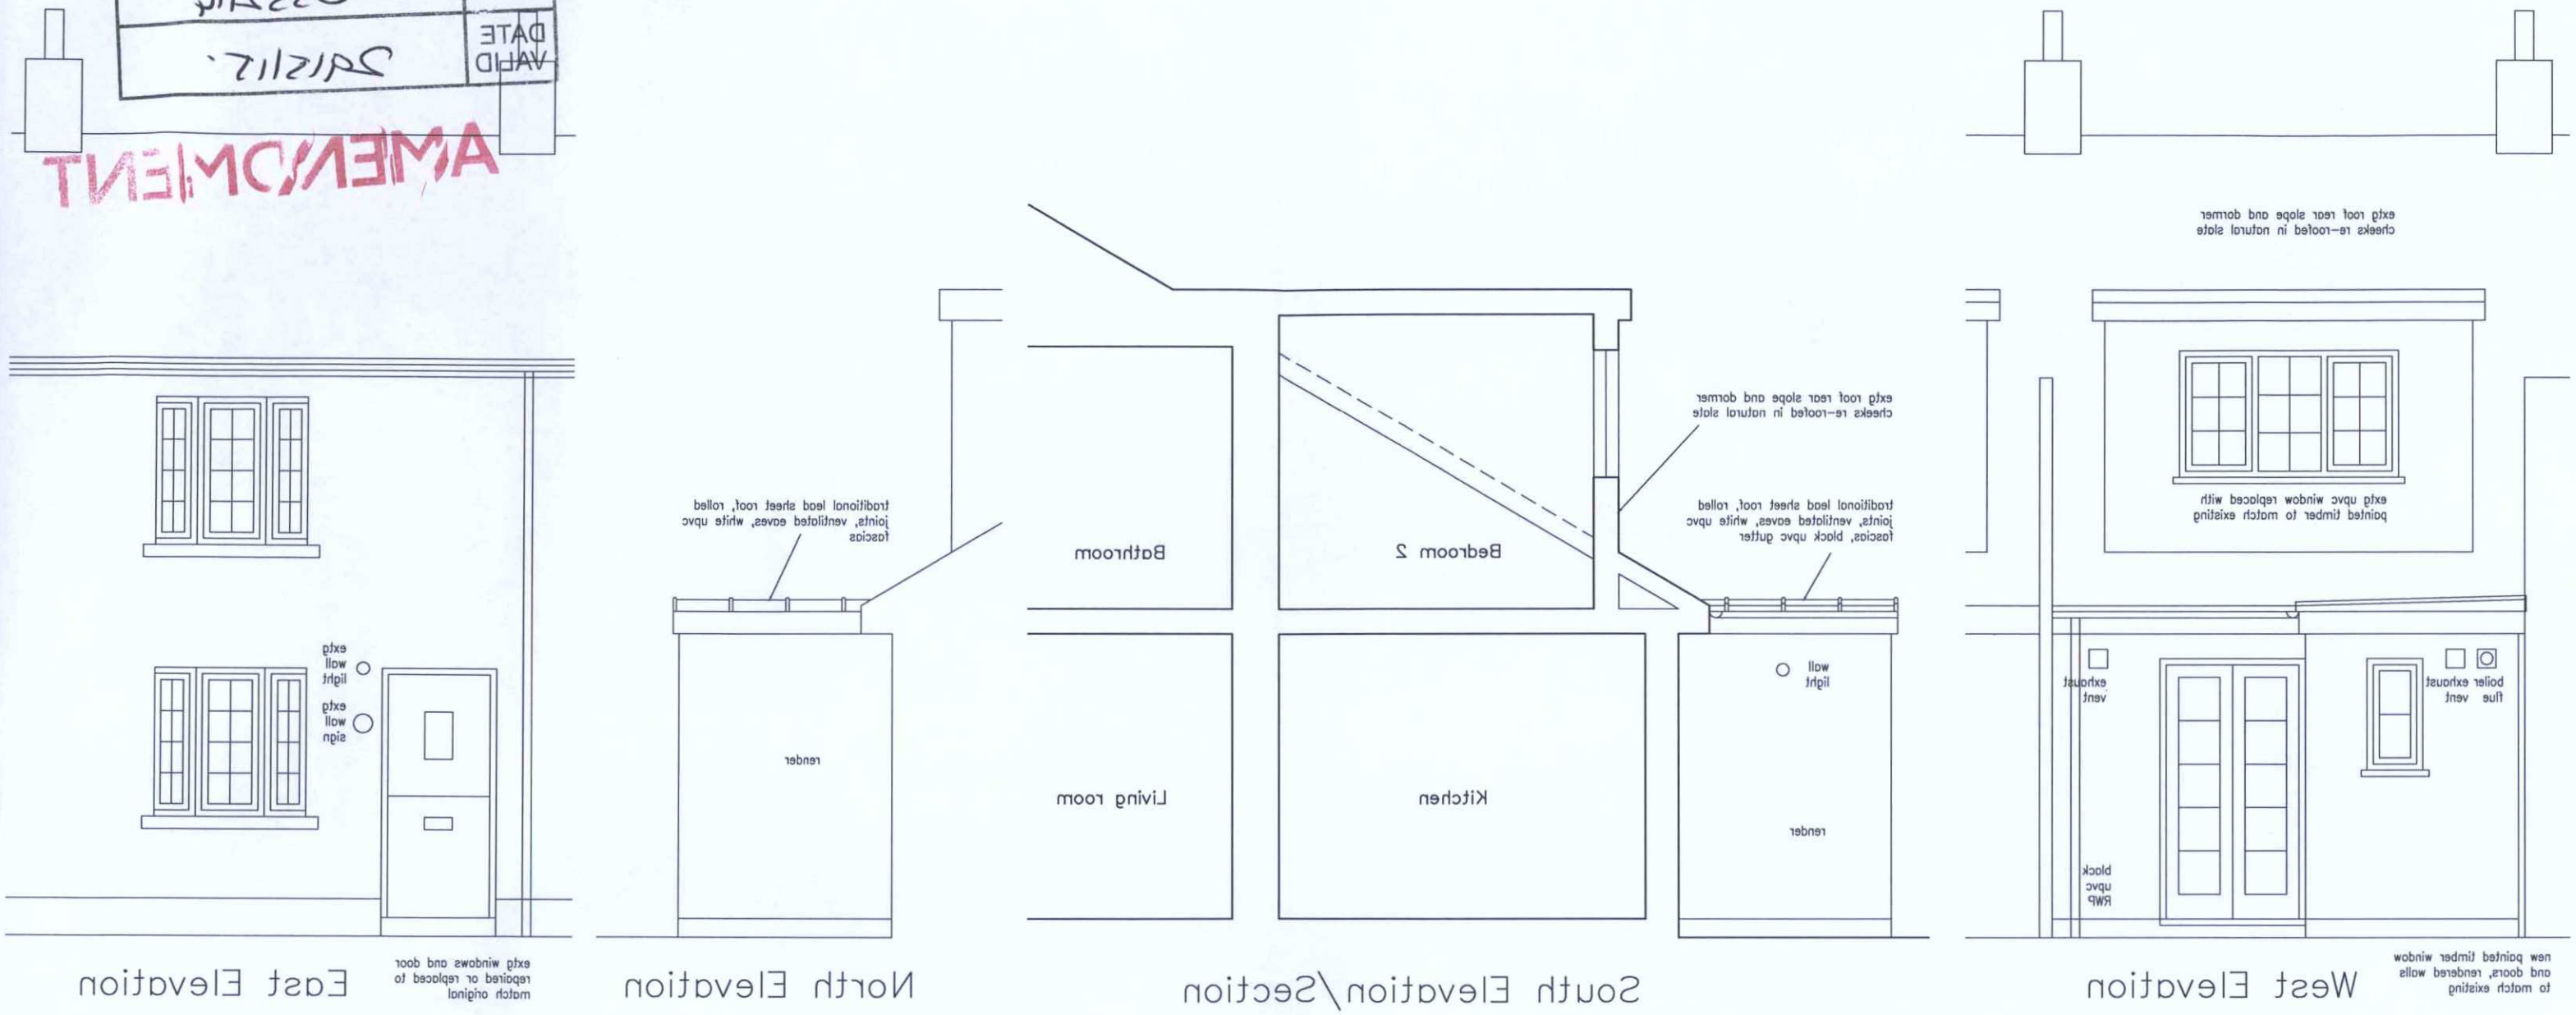

0 1 2 3 4 5m

Do not scale this drawing except for planning purposes. Check all dimensions on site

Revisions
A - 29/05/15 - North wall of extension inset, north elevation shown

Project	2 Edinburgh Cottages, Western Row, Worthing BN11 3LT		
Drawing title	Elevations as proposed		
Drawing No	1502/P/103	Scale	1/50 @ A3
Date	April 2015	Status	Planning

John Whiting • Architect
14 Bates Road, Brighton, BN1 6PC
M: 07818 443753 E: jw@johnwhiting.co.uk
www.johnwhiting.co.uk