CDM 2015 Health & Safety Information:

This information relates only to 'Significant Hazards' identified on this drawing and is to be read in conjunction with the Designer's Risk Assessment Register.

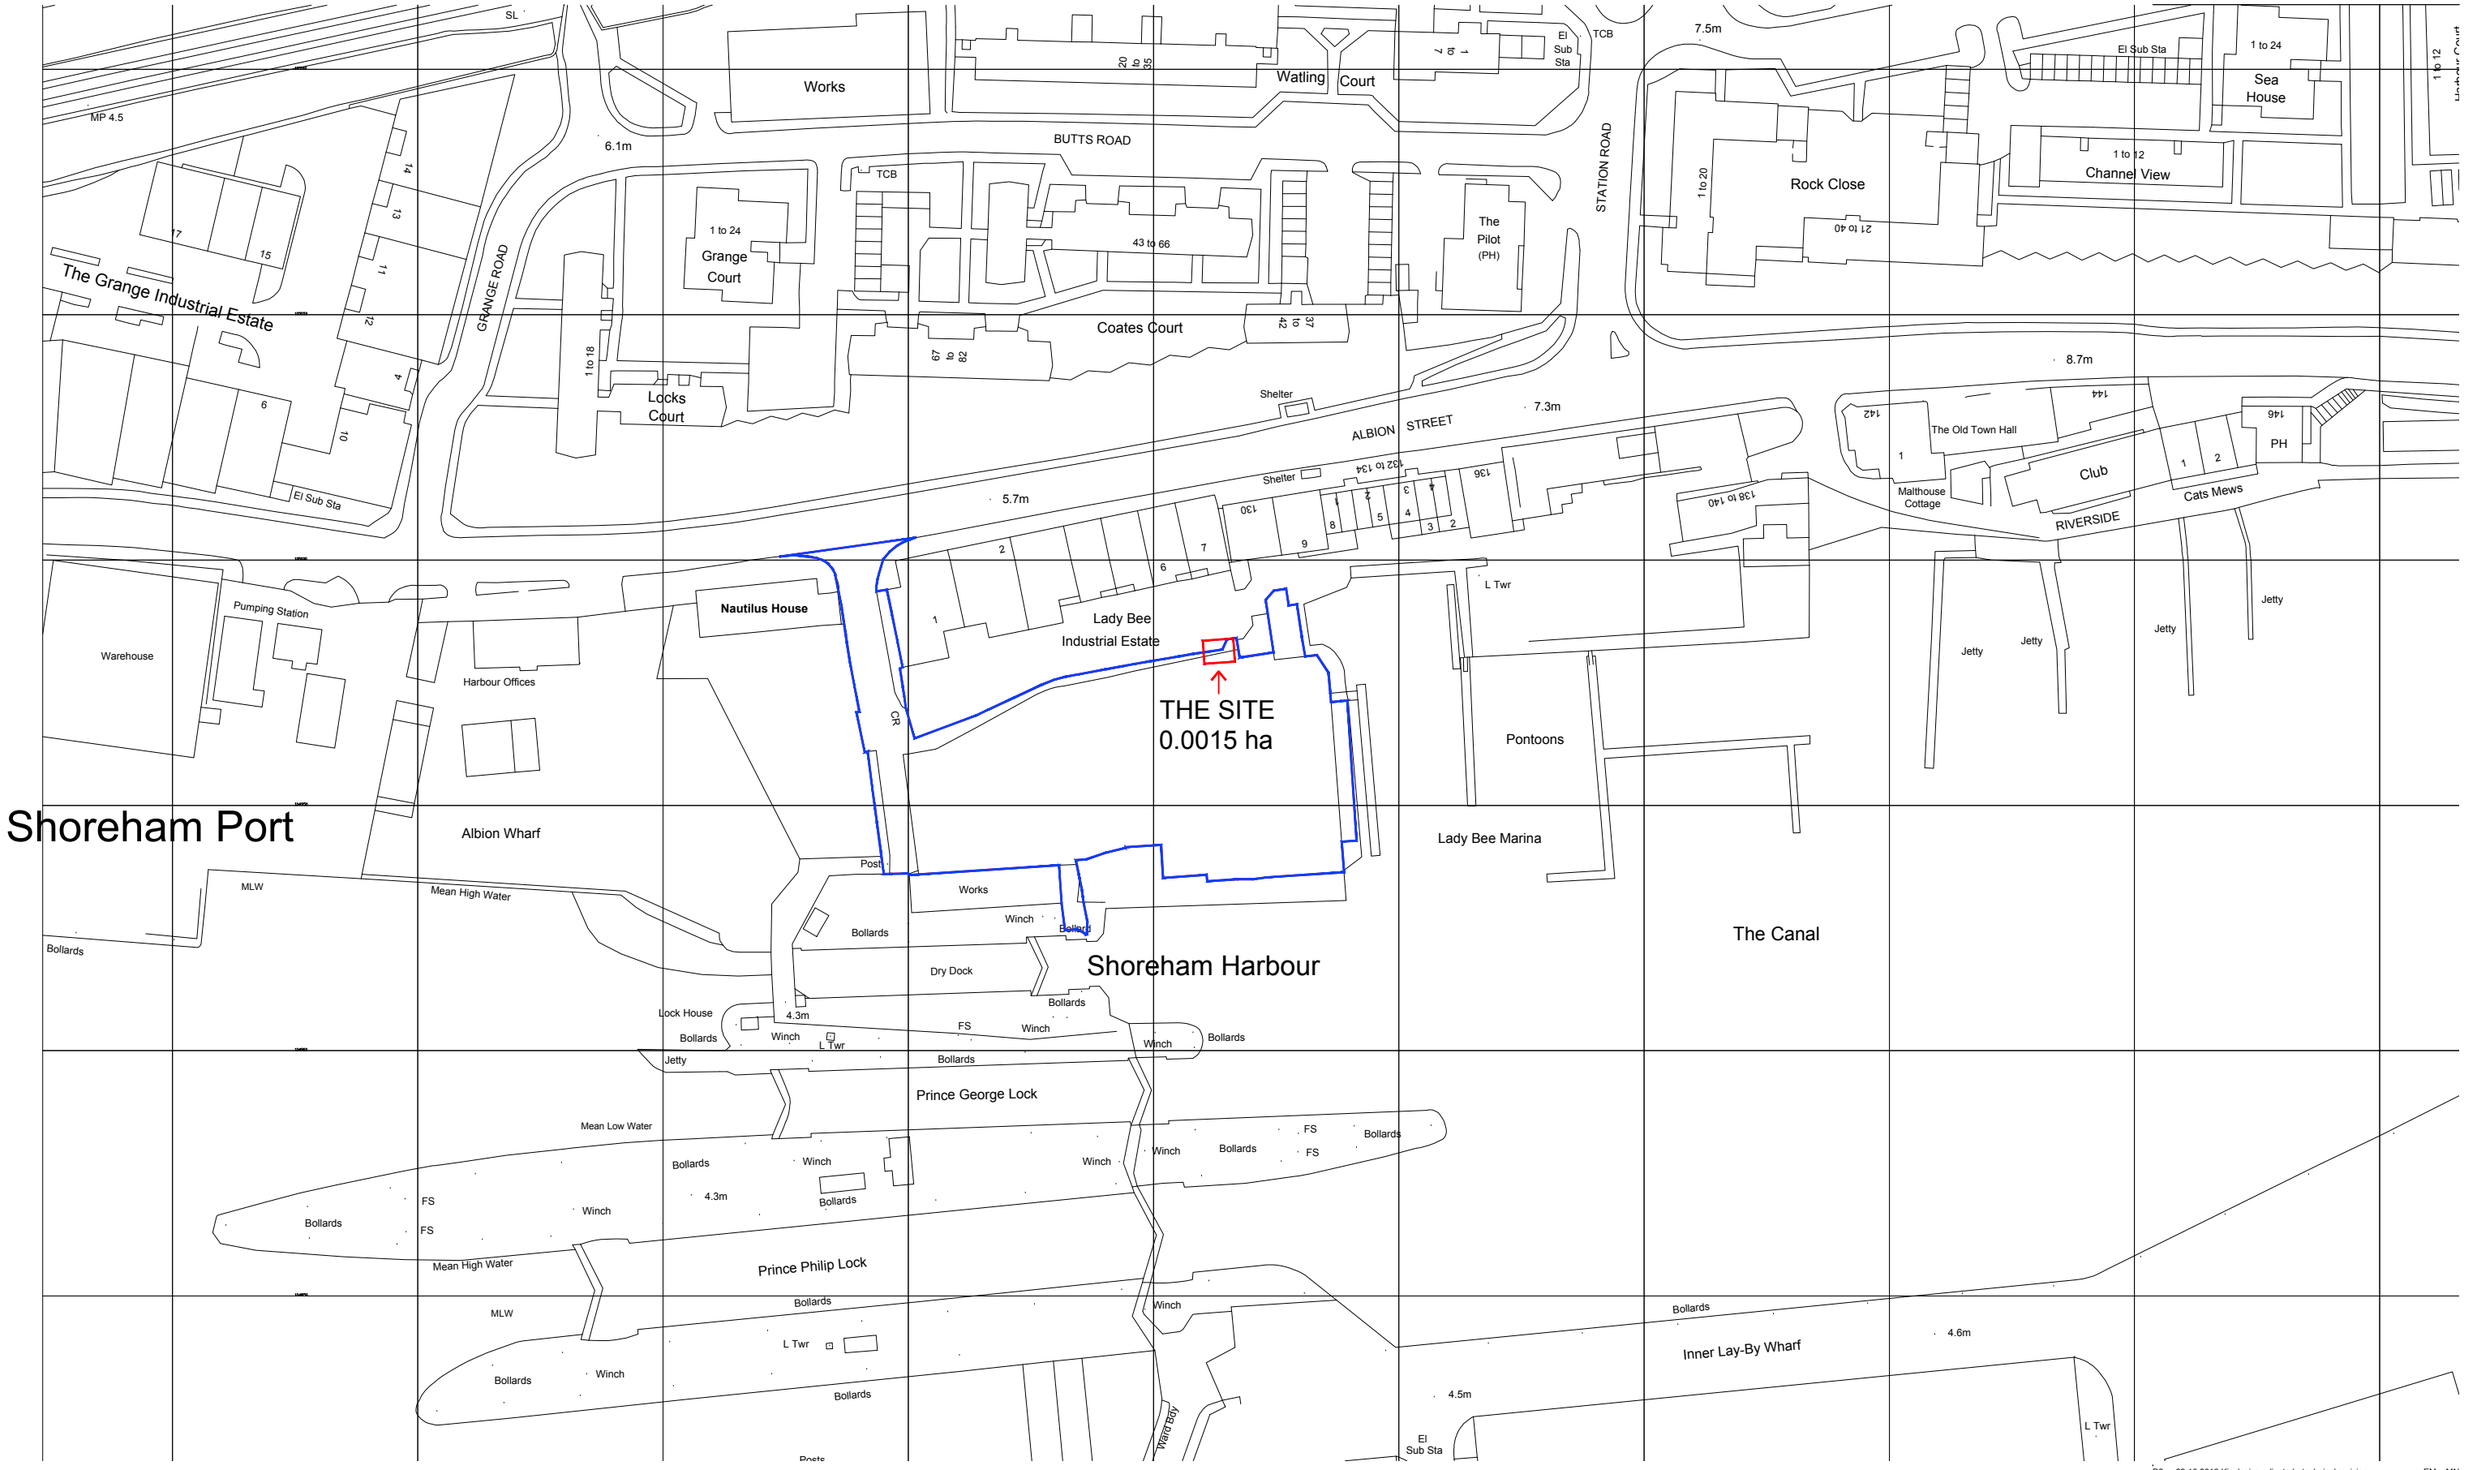

LOCATION PLAN

N

Client's Name	Drawing Title	Drawn	Checked	Date
Shoreham Harbour	Location Plan	EM	MG	10.07.2018

Job Title	Scale	Job No	Drawing No	Rev
Lady Bee Enterprise Centre	1:1250 @ A3	6488	020	P2

Status: APPROVAL

Rev	Date	Revision Details	Dr	Ch
P2	22.10.2018	Kiosk size adjusted - technical revision	EM	MN

London: 76 Great Suffolk Street London, SE1 0BL
T 0207 928 2773 E london@ecearchitecture.com
Sussex: Brooklyn Chambers, 11 Goring Road Worthing, West Sussex, BN12 4AP
T 01903 248777 E sussex@ecearchitecture.com
Bristol: Westworks, St. Nicholas House 31-34 High Street, Bristol, BS1 2AW
T 0117 315 8557 E bristol@ecewestworks.com
ECE Architecture
www.ecearchitecture.com

CAD Plot date: 22/10/2018 - 11:48:49 6488 pl location plan - landlords kiosk.dwg

© ECE Architecture Limited. No dimensions to be scaled from drawing except for the purposes of Planning Applications. The contractor should check all dimensions on site. It is the contractors responsibility to ensure compliance with Building Regulations.