


## Section A-A

1 : 50

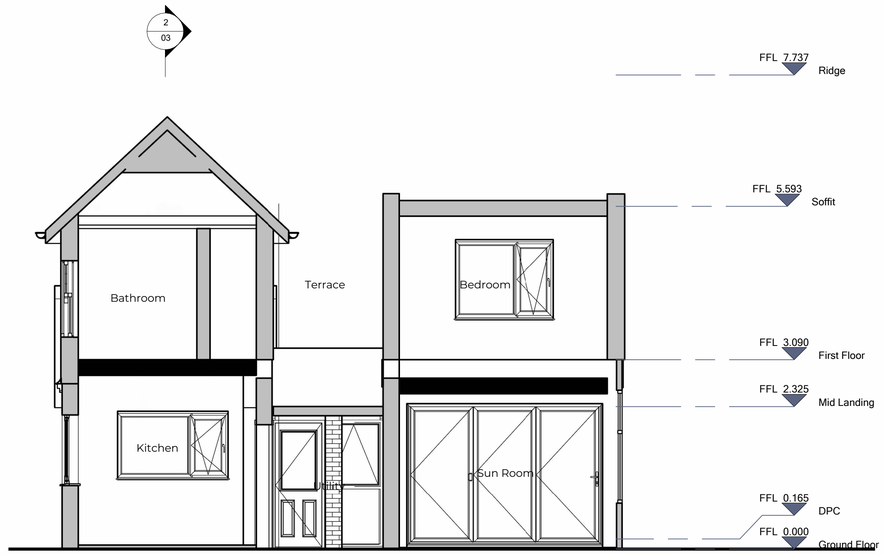


## Section B-B

1 : 50

## Notes:

1. THE COPYRIGHT OF THIS DRAWING IS VESTED IN ARCHEVOLVE AND IT MAY NOT BE REPRODUCED IN WHOLE OR PART OR USED FOR THE MANUFACTURE OF ANY ARTICLE WITHOUT THE EXPRESS PERMISSION OF THE COPYRIGHT HOLDERS.

2. WORK TO FIGURED DIMENSIONS ONLY.

3. THIS DRAWING IS TO BE READ IN CONJUNCTION WITH ALL RELEVANT ARCHITECT'S, SERVICE ENGINEER'S AND ARCHEVOLVE AND SPECIFICATIONS.




| Rev_A | Amended Section Location | AP | 07/08/24 |
|---|---|---|---|

| Revision Number | Revision Description | Issued by | Revision Date |
|---|---|---|---|

| DATE: | STATUS: | SHEET SIZE: |
|---|---|---|
| 02/01/24 | PLANNING ISSUE | A1 |

| SCALE: | DRAWN: | CHECKED: |
|---|---|---|
| 1 : 50 | AP | |

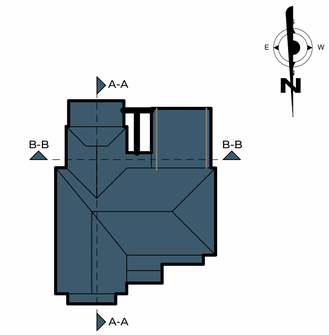CLIENT:

Mr & Mrs Bryning

SITE ADDRESS:

31 Highdown Avenue
Worthing
BN13 1PU

REVISION: Rev_A

DRAWING NO: ARC/035/24/03

DRAWING: Infill Extension & Reconfiguration

TITLE: Sections

PROJECT NO:




// design @archevolve.co.uk
// www. archevolve.co.uk
// 07830 325566
CIAT
CHARTERED PRACTICE




VISUAL SCALE 1:50 @ A1