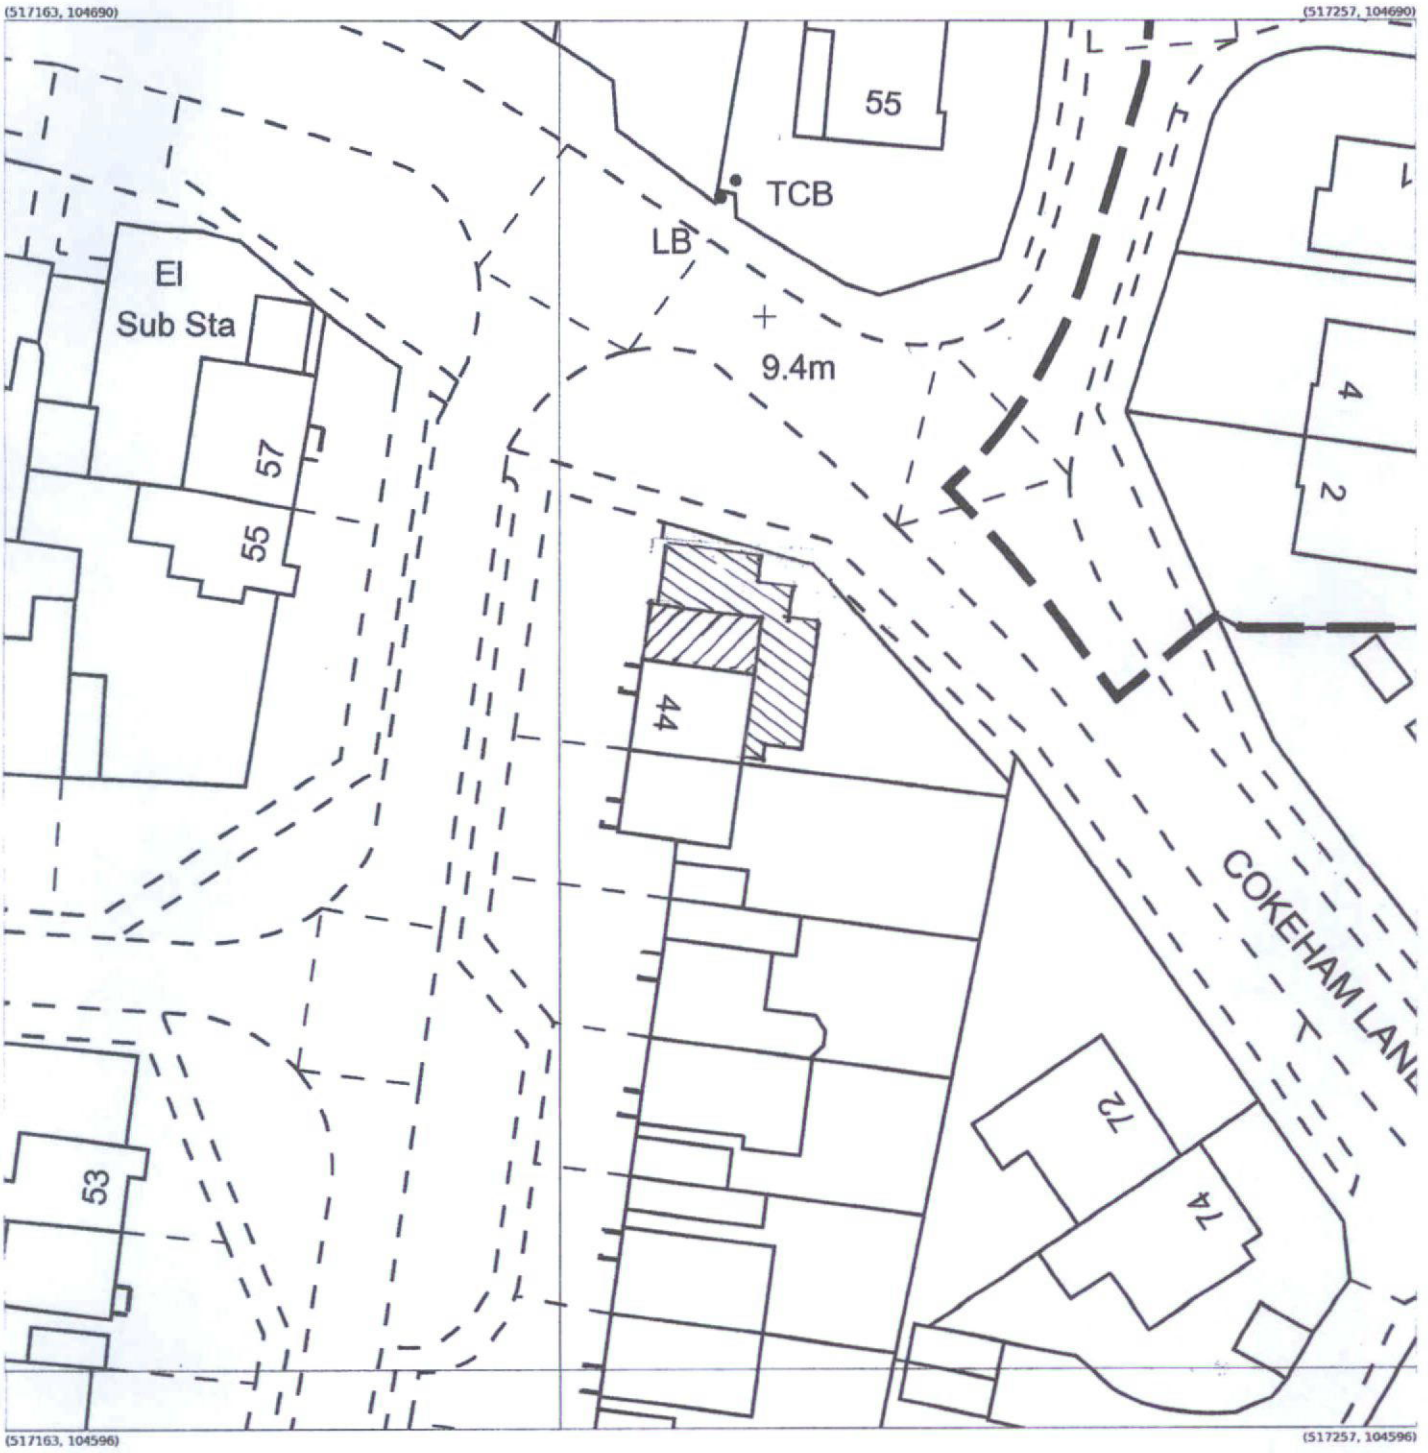

Produced 01 Feb 2022 from the Ordnance Survey MasterMap (Topography) Database and incorporating surveyed revision available at this date.

The representation of a road, track or path is no evidence of a right of way. The representation of features as lines is no evidence of a property boundary.

Metres
0 4 8 12 16 20

1:500

N

44, Silverdale Dr, Sompting
BN15 9RY

Supplied by: **Latitude Mapping Ltd**
Licence: © Crown Copyright and database rights 2022 OS 100038864
Reference: OI1521090
Centre coordinates: 517210 104643