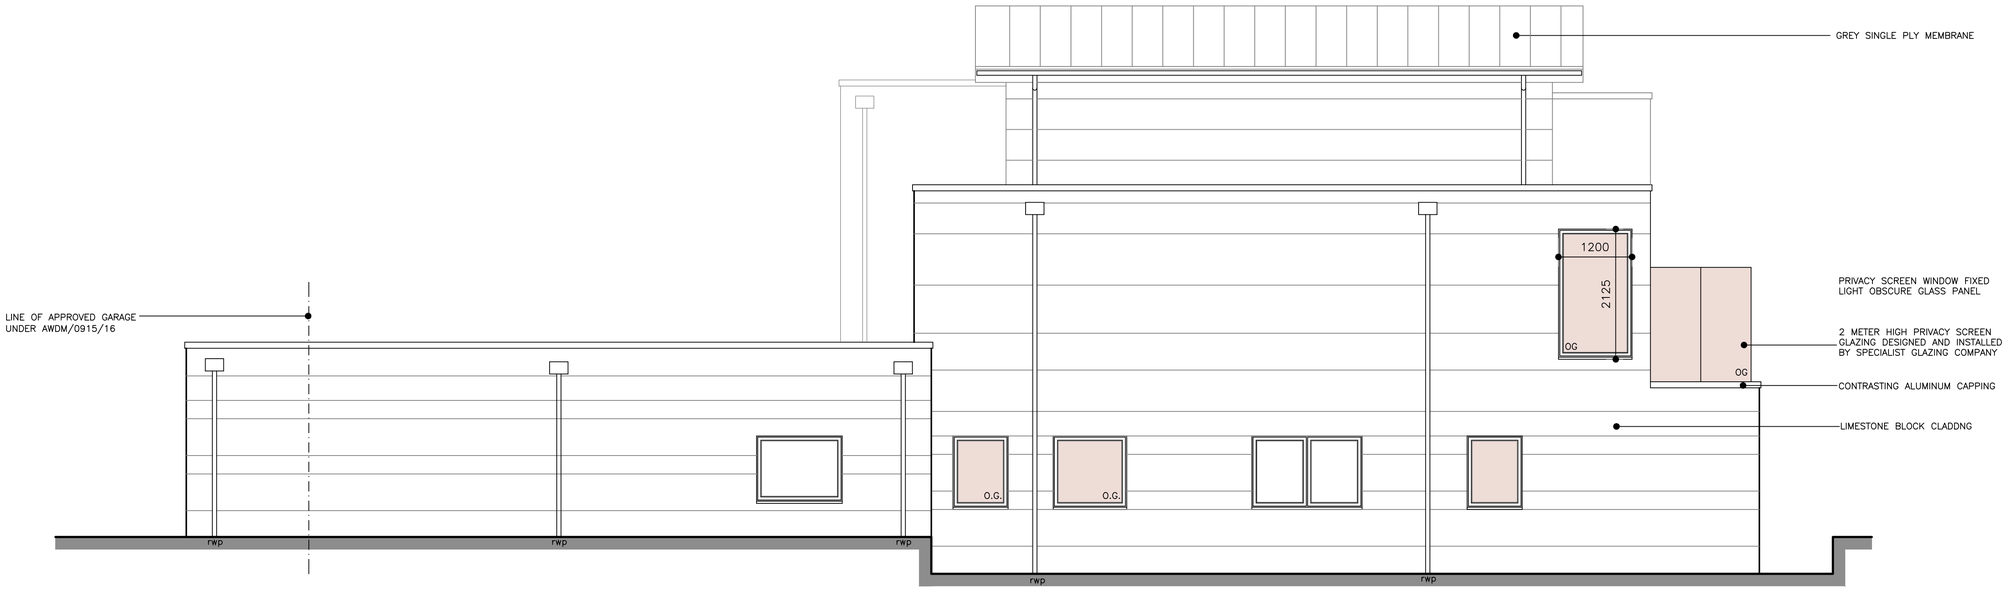

PROPOSED SIDE (WEST) ELEVATION

SCALE 1=50

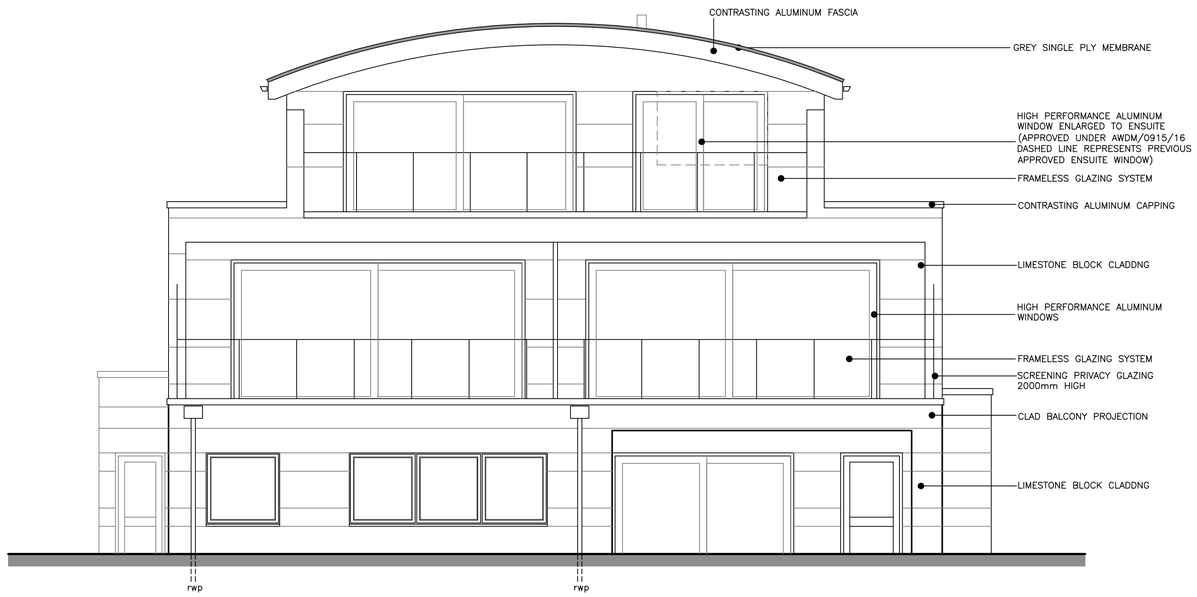

PROPOSED REAR (SOUTH) ELEVATION

SCALE 1=50

2 1 0 1 2 2 4 5 6 7 8 9 10

Bar Scale Meters

1:50 Scale

MAIN HOUSE ALL APPROVED UNDER PLANNING REFERENCE AWDM/0915/16

PLEASE NOTE:- THIS APPLICATION IS FOR RETROSPECTIVE EXTENDED GARAGE AND BOOT ROOM ON THE GROUND FLOOR AND MINOR ADJUSTMENTS TO APPEARANCE OF BUILDING.

Rev A:– Enlarged rear Ensuite window indicated. GSB 02.02.2018

This scheme is subject to town planning and all other necessary consents. Dimensions, areas and levels where given are only approximate and subject to site survey.

All dimensions are to be checked on site. Any discrepancies are to be reported to this Agent before work commences. Figured dimensions only are to be taken from this drawing.

This drawing is to be read in conjunction with all relevant consultants' and/or specialists' drawings/documents and any discrepancies or variations are to be notified to this Agent.

Client Mr H.Hiestermann

Bale House CAD Ltd
Architectural Services
4 Bale Close, Bexhill-on-Sea, E.Sussex
TN39 4JT
Tel 01424-843040 E-Mail- gary-brookes@btconnect.com
www.balehousecadltd.co.uk
Registered Company No 3147124

Address
44 Old Fort Road
Shoreham-by-Sea
East Sussex
BN43 5RJ

Title
Proposed Elevations
(Sheet 2 of 2)

scale	date	Signed
1=50 @ A1	14.11.2017	

drawing number
P-401-05

A