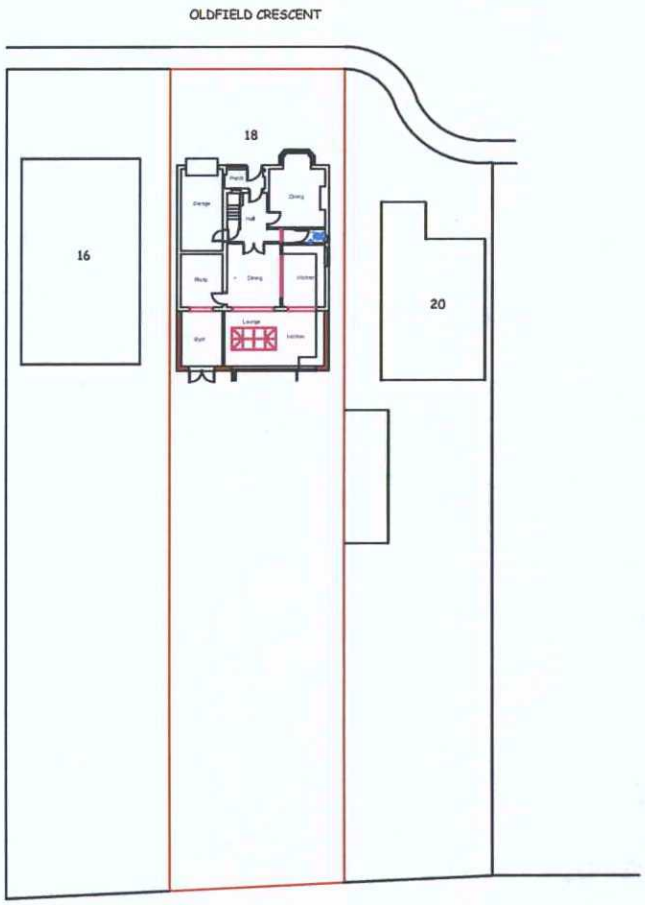


ADUR & WORTHING
PLANNING SERVICES
PLAN AWDM/ 1436/16
DATE VALID 30 SEP 2016

rev	description	date

dm	app
date	date

scale 1:500

@ A4

drawing number TSH/OC/005

rev.

project

18 Oldfield Crescent
Southwick

title

Block Plan

This drawing is subject to COPYRIGHT and should not be altered, copied or reproduced without the prior consent of TSH Consulting Limited.