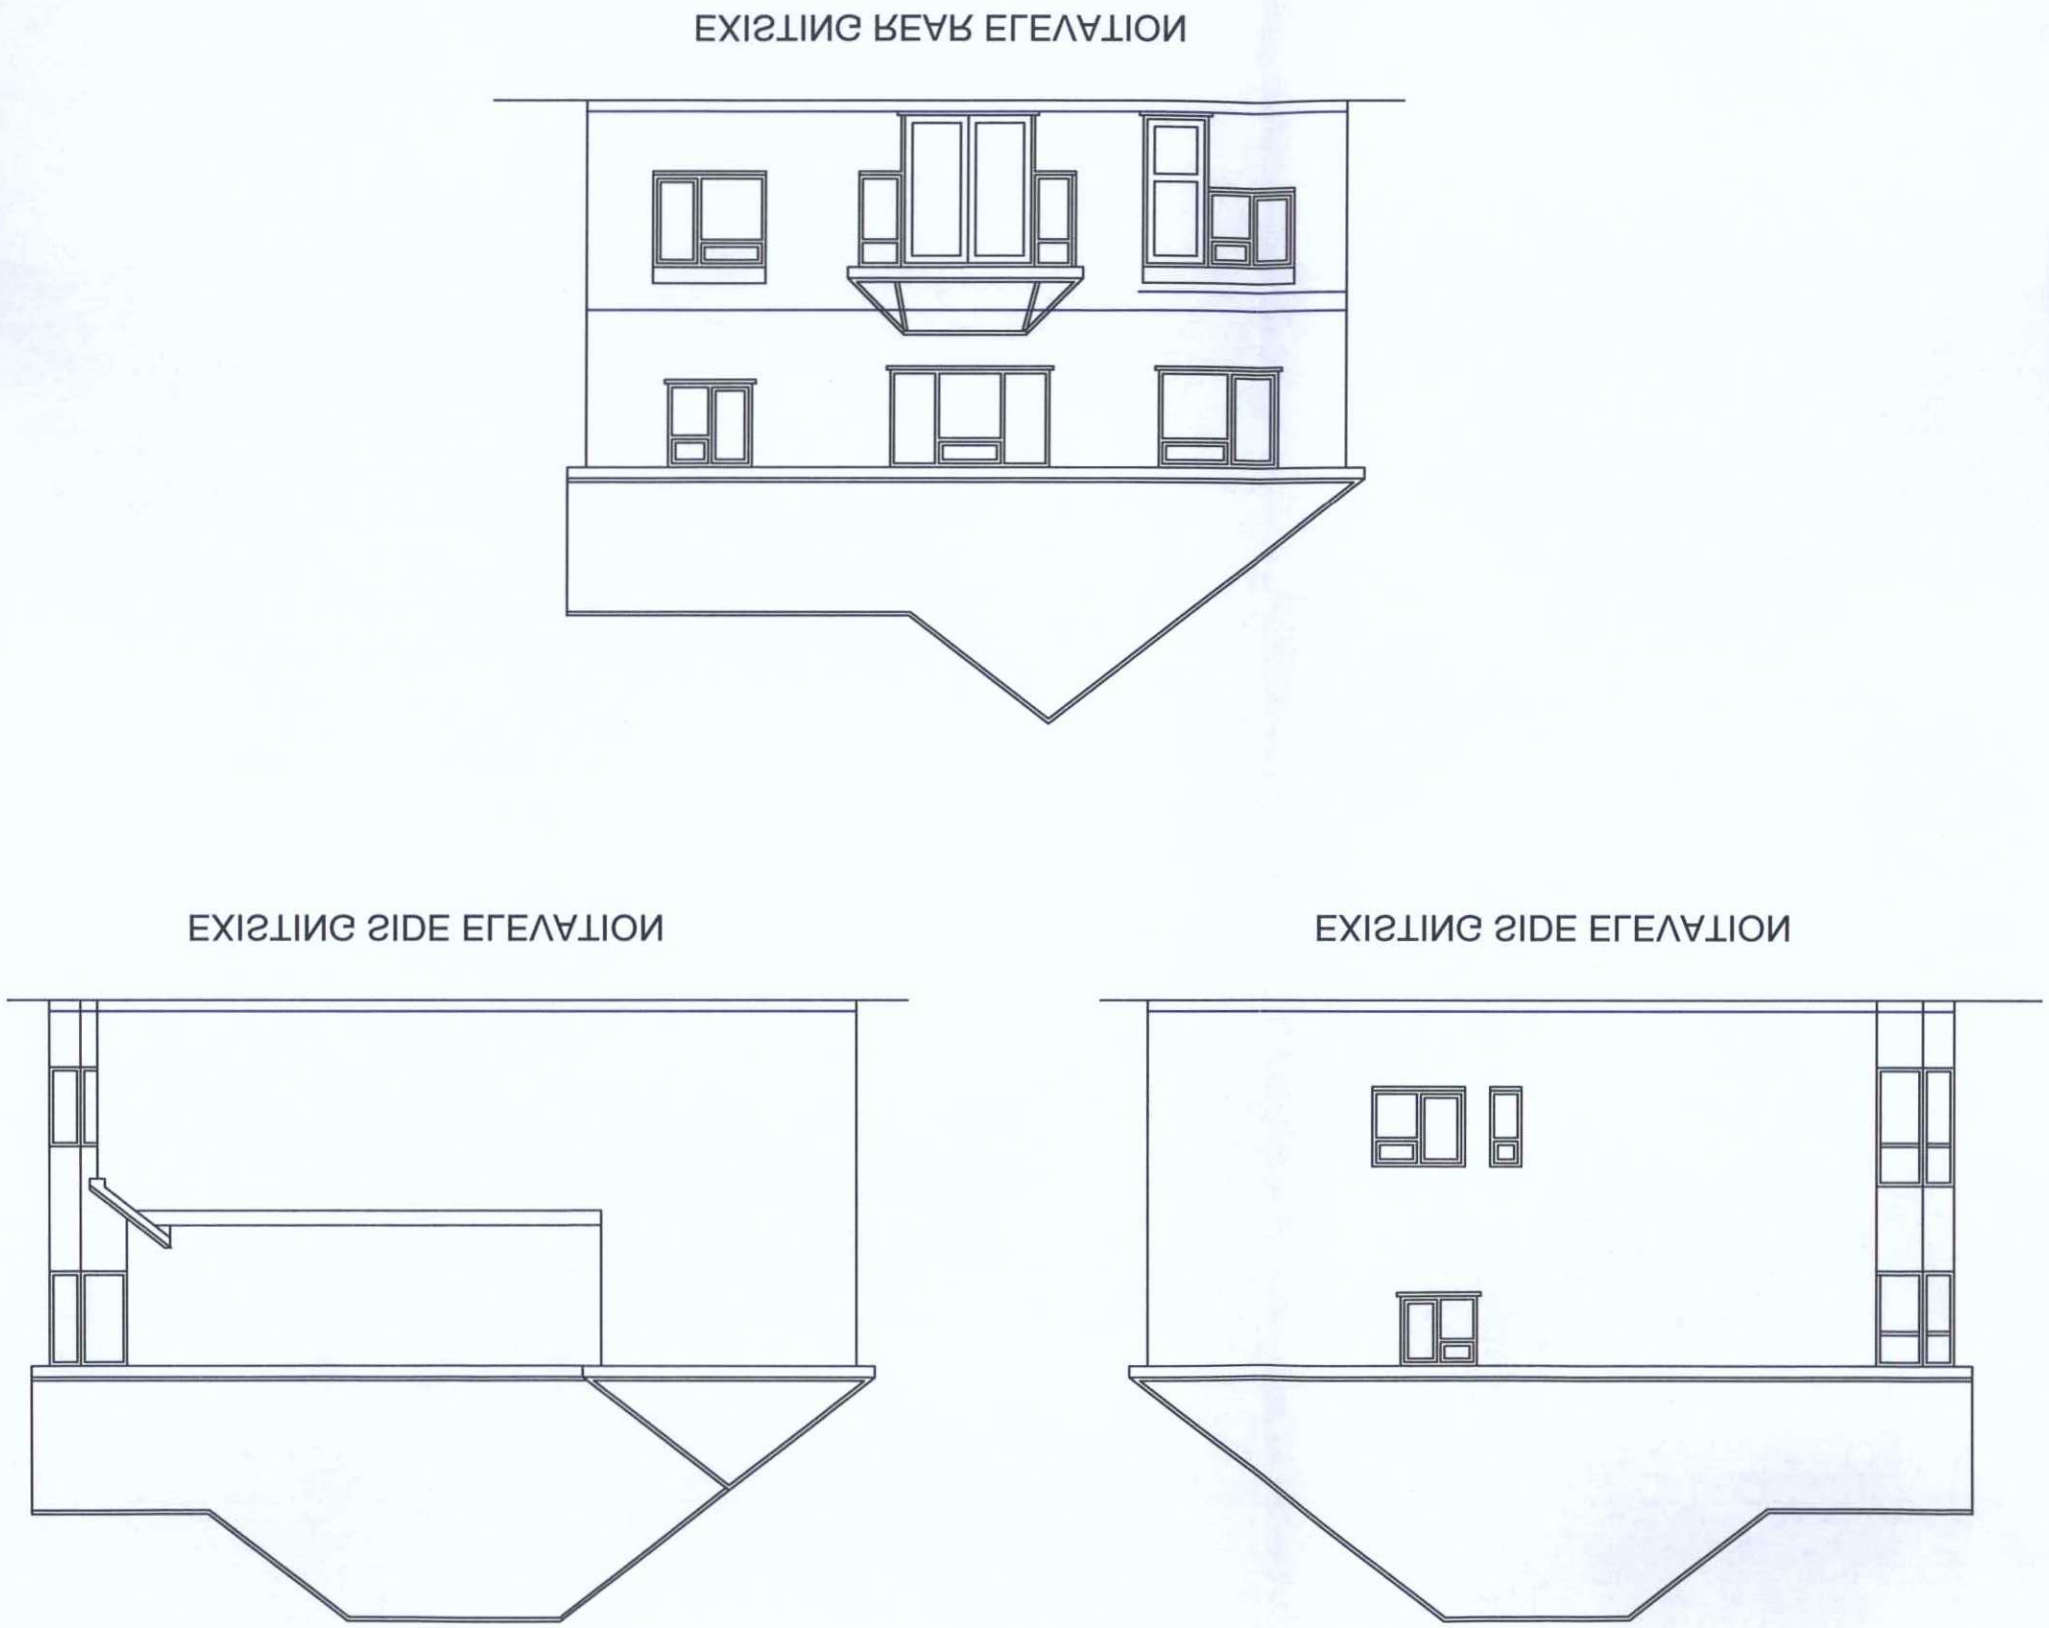

drawing number	TSH\OC\003
rev.	A
date	June 2016
date	
date	
dm	TSH
chk	
app	
scale	1:100
@	A3

title
Existing Elevations

project
18 Oldfield Crescent
Southwick

rev	description	date
A	Scale bar added	2/2/16

VALID DATE	30 SEP 2016
PLAN	AWDM\ 1430/16
PLANNING SERVICES	ADUR & WORTHING

This drawing is subject to COPYRIGHT and should not be altered, copied or reproduced without the prior consent of TSH Consulting Limited.
Do not scale from this drawing, if in doubt ASK.