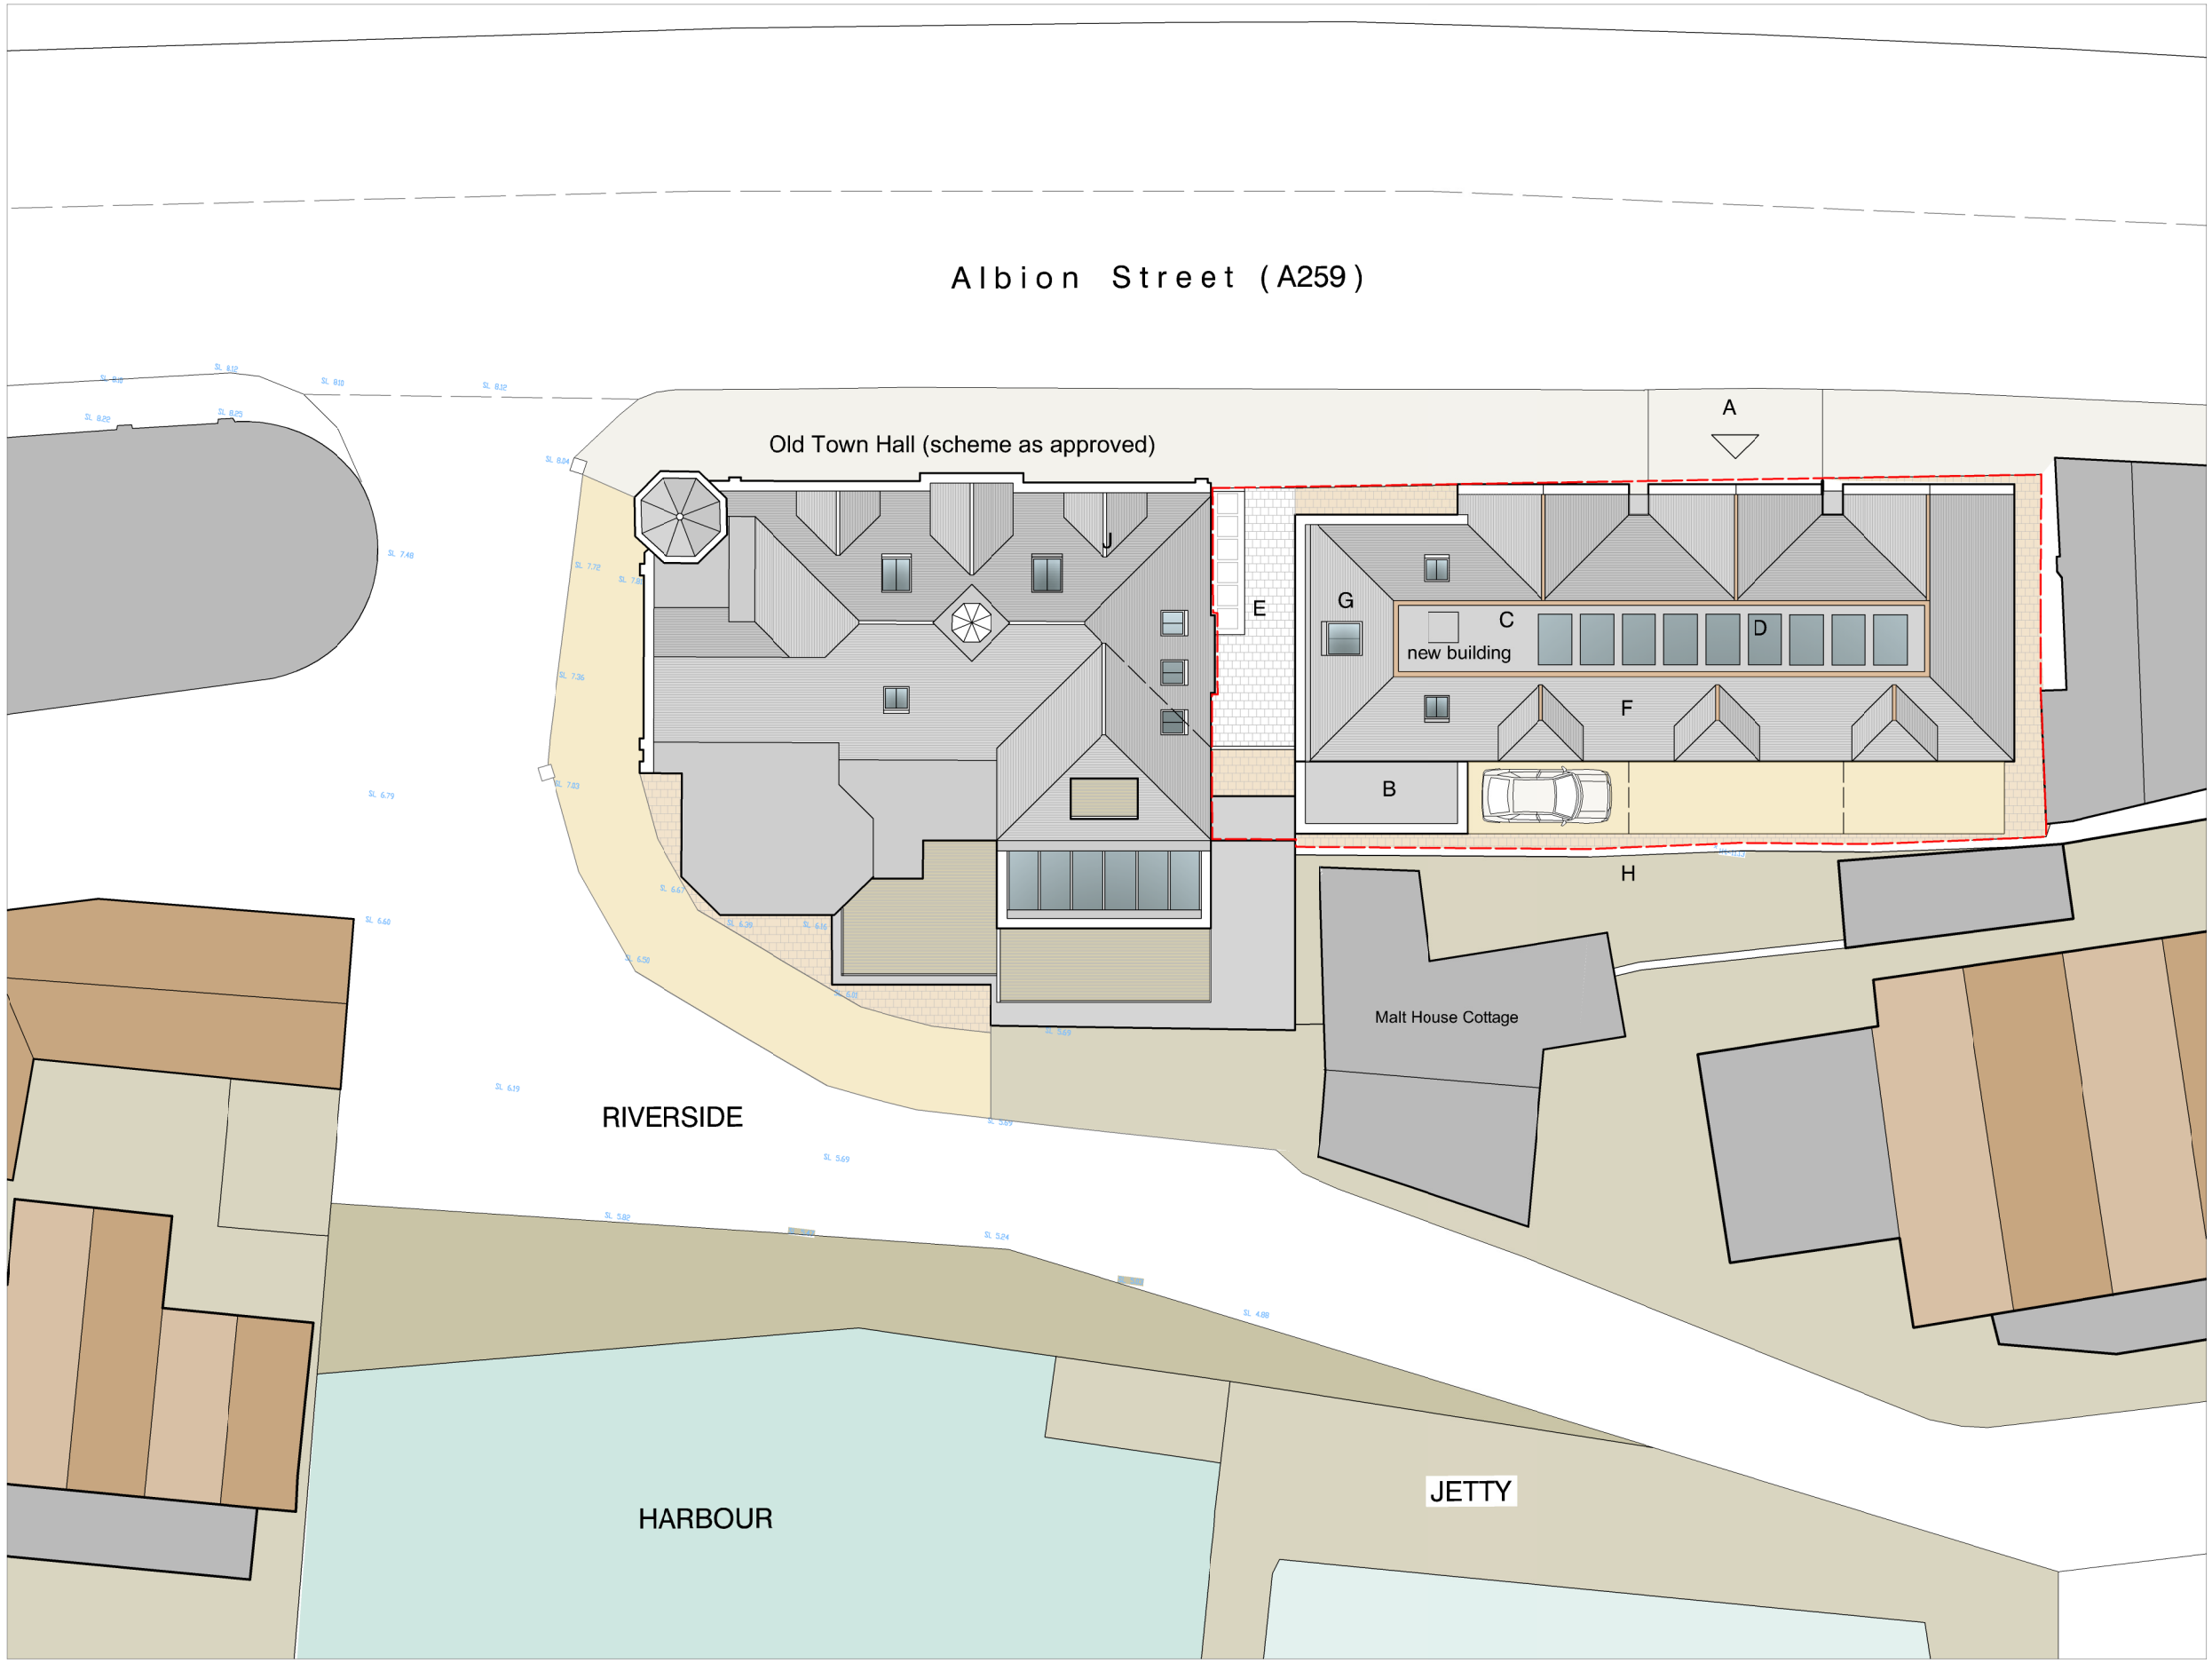

Proposed site and roof plan Scale 1:200 @A3

0m 2m 4m 6m 8m 10m

key

A	car park access
B	single storey cycle store enclosure
C	high level flat roof
D	rooftop pV panels
E	recycling bin storage (residential)
F	slate roof
G	conservation rooflights
H	existing boundary wall

planning issue

A 060522 planning comments included dormers and roof overhang

rev.	date

These drawings should be approved by local Authority

No dimensions to be scaled from this drawing. All dimensions to be checked on site. This drawing is copyright and should not be reproduced without the permission of the Architects.

client Hall Homes

project Land adjacent to Old Town Hall
142 Albion Street, Southwick

drawing Proposed Site Plan
Office hub

scale 1:200@A3 date AUG 2021
drawn JN

19a Wilbury Avenue
Hove, East Sussex
BN3 6HS

tel: 01273 203230
fax: 01273 321687
email:info@taarchitects.co.uk

Turner Associates
Architects and Planning Consultants

TA 1329 /10 rev. A