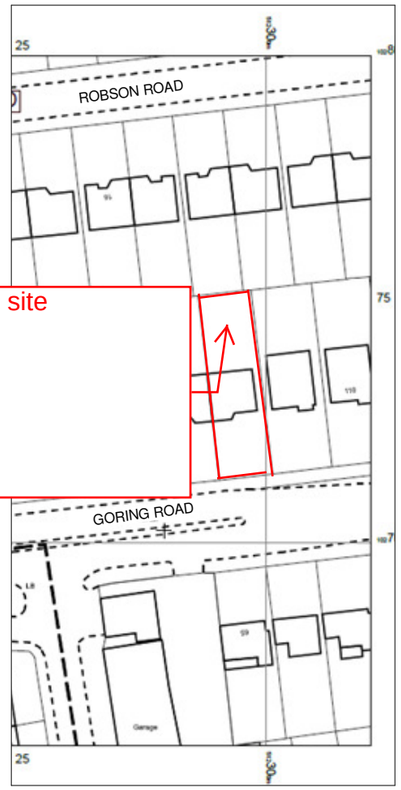

2 LOCATION PLAN

1 : 1250

0m 10m 20m 30m 40m 50m

VISUAL SCALE 1:500 @ A3

0m 25m 50m 75m 100m 125m

VISUAL SCALE 1:1250 @ A3

North



1 SITE PLAN

1 : 500

SCALE (@ A3)	PROJECT NUMBER
As indicated	bjw
DRAWING NUMBER	REV
05	