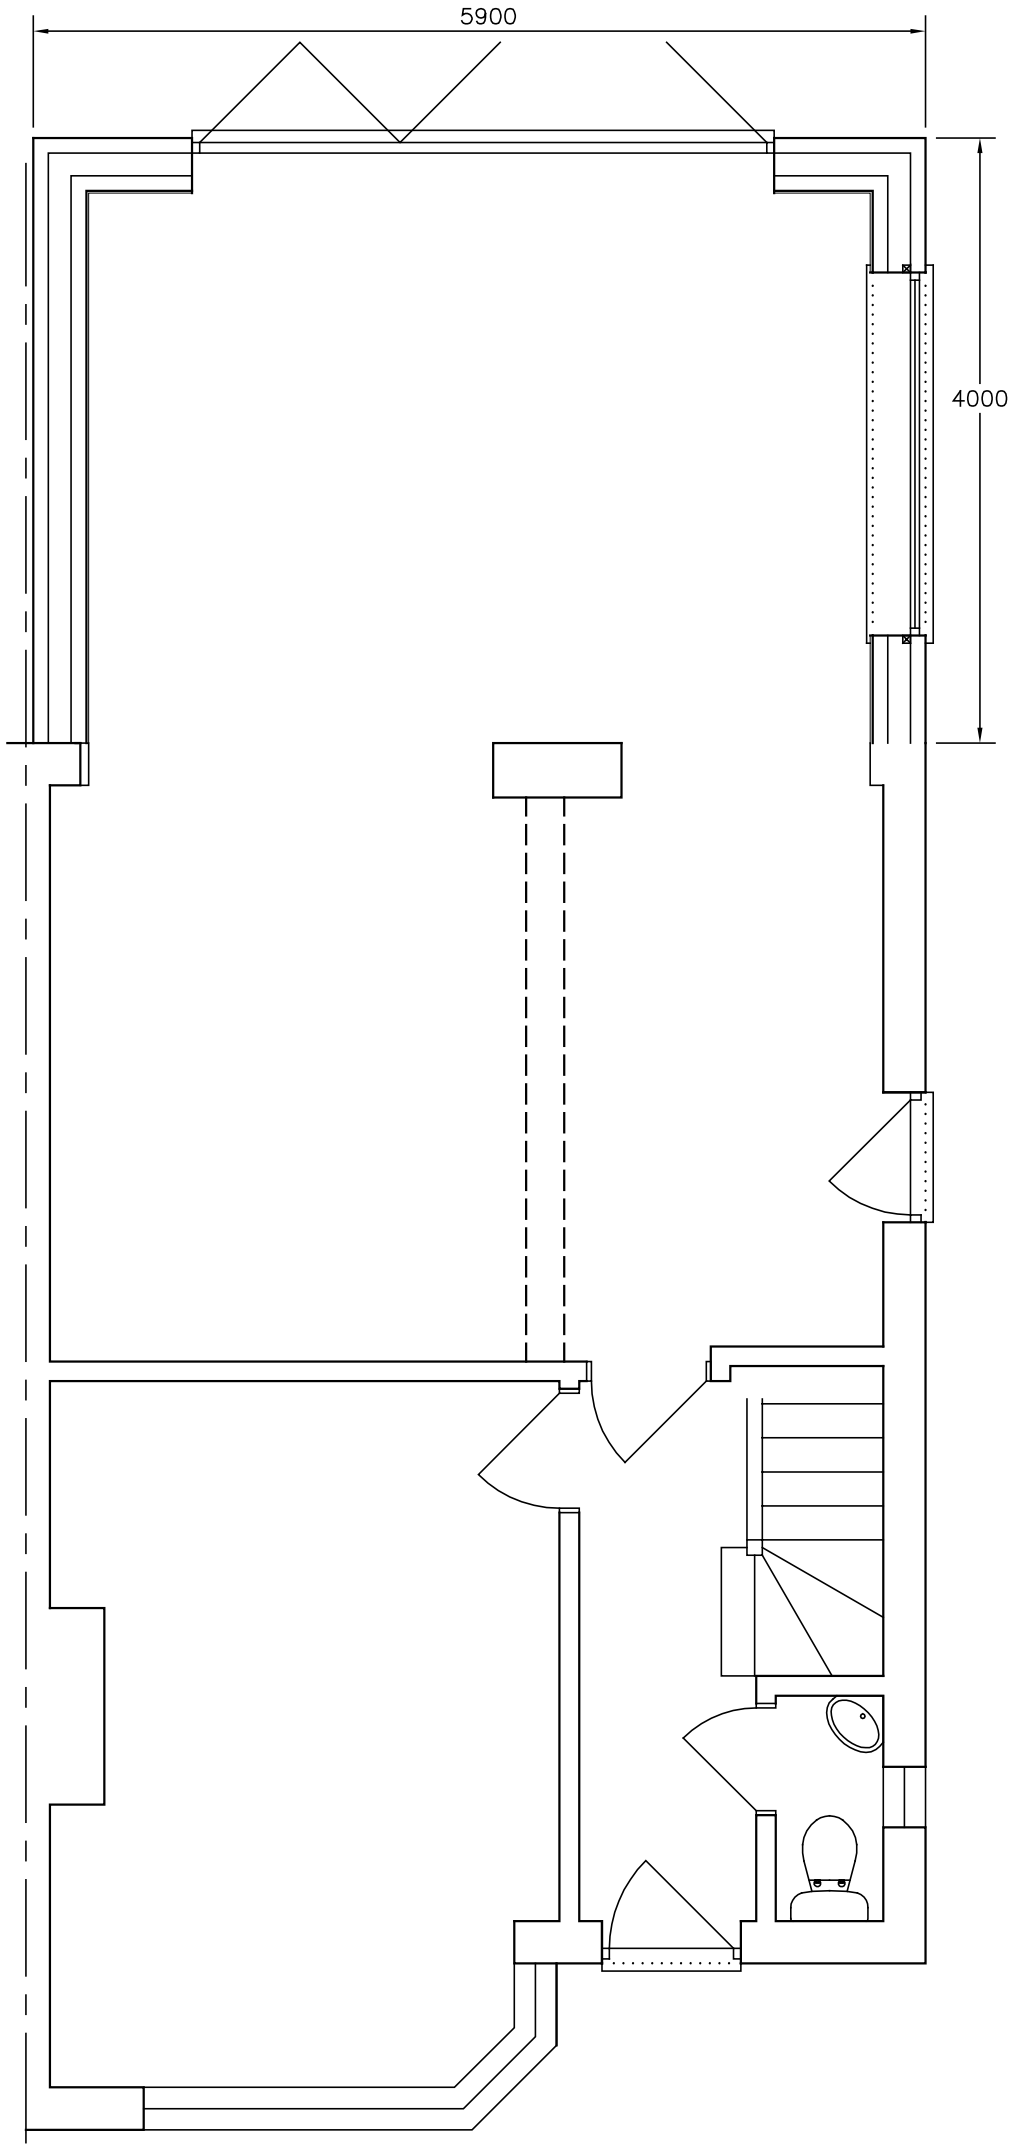

1:50 0 1 2 3 4 5

Revision A

Amendments: –

BRYCESON SHAW ASSOCIATES

Surveyors and Designers

Flat 3 10A Norfolk Road, Littlehampton,
West Sussex BN17 5PL
Mobile: 07889 651301
E-mail: brycesonshaw@btinternet.com

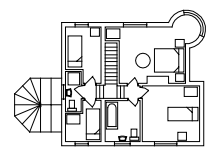

Project:
Proposed extension; 14 Orchard Avenue, Worthing BN14 7PY

Drawing:
Ground floor Revision A

For:
Mr. K. Anderson

Drawn:	Date:
PKS	**February 2025**
Scales: **1:50**	No: **3318/01/03**

To scale when printed on A3