General Notes:

Do not scale dimensions from this drawing, unless for Planning purposes.

The Contractor is responsible for checking all dimensions on site prior to commencement of the works.

This drawing is to be read in conjuction with the specification.

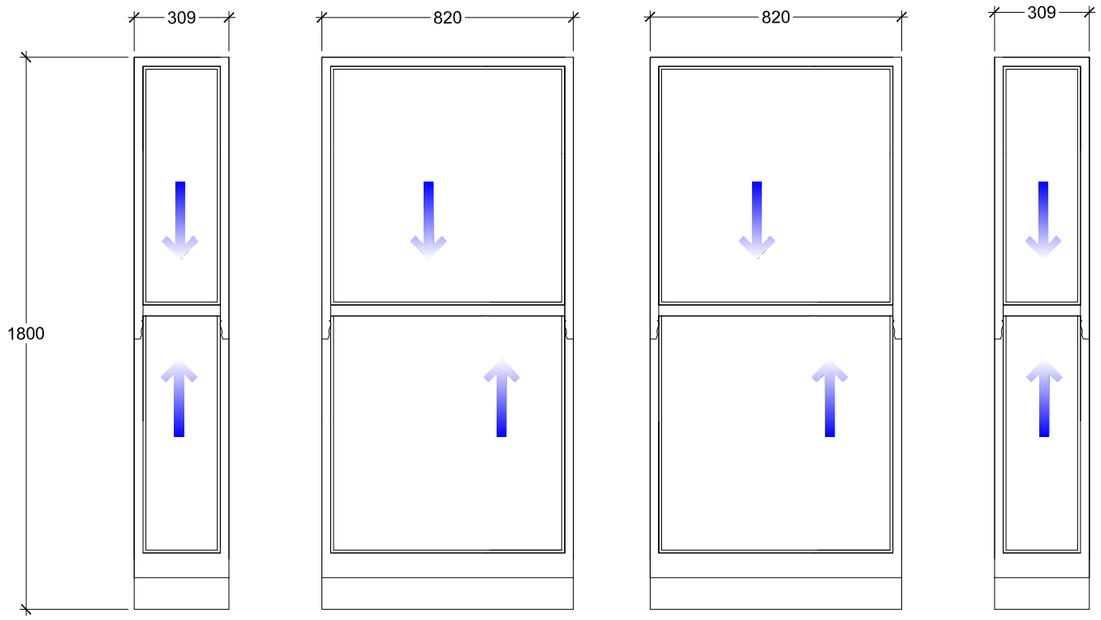

Dimensions as W3

W1

Existing single glazed timber windows
to be replaced with PVC

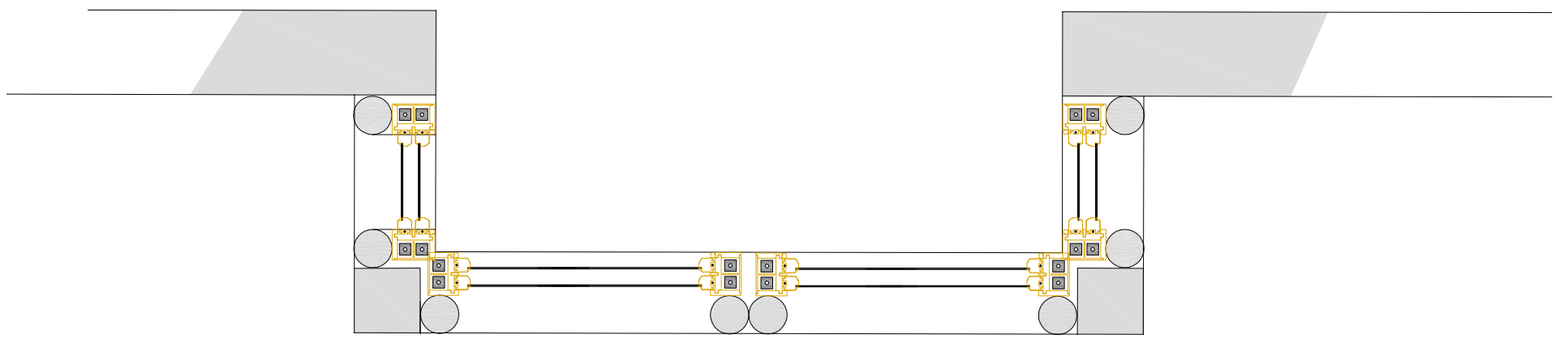



a 12/7/24 Scale Bar

Brian Elstone Surveying Services Ltd
Brian Elstone, MCIOB, IMaPS, MCABE
Building Surveyor and Architectural Consultant
CDM Consultant

1 Herne Court, Station Road, Rustington,
West Sussex, BN16 3BQ
Phone: 01903 784884, Mobile: 07710 593021.
Email: brian@elstone.biz

Client:
Mr P. Fairbrother, Ground floor flat, 45 Shakespeare Road, Worthing, BN11 4AT

Project:
Window Replacement

Drawing Title:
Existing Windows - Window No. 1

Revision	Date	Description
Scale:	Date:	Drawn By:
1:20	09/07/2024	BE
Drawing Number:		Revision:
1656/002		A