



PHILIP GOACHER ASSOCIATES

Consulting Civil and Structural Engineers

Park House • 122A Newland Road • Worthing • West Sussex • BN11 1LB

TEL: 01903 217723 • EMAIL: mail@pgoacher.co.uk

www.pgoacher.co.uk

PROJECT NAME

12 MANOR ROAD,
WORTHING

DRAWN BY

TW

CHECKED BY

PJG

DATE


APRIL 2022

JOB NO

22046

SHEET NO

002

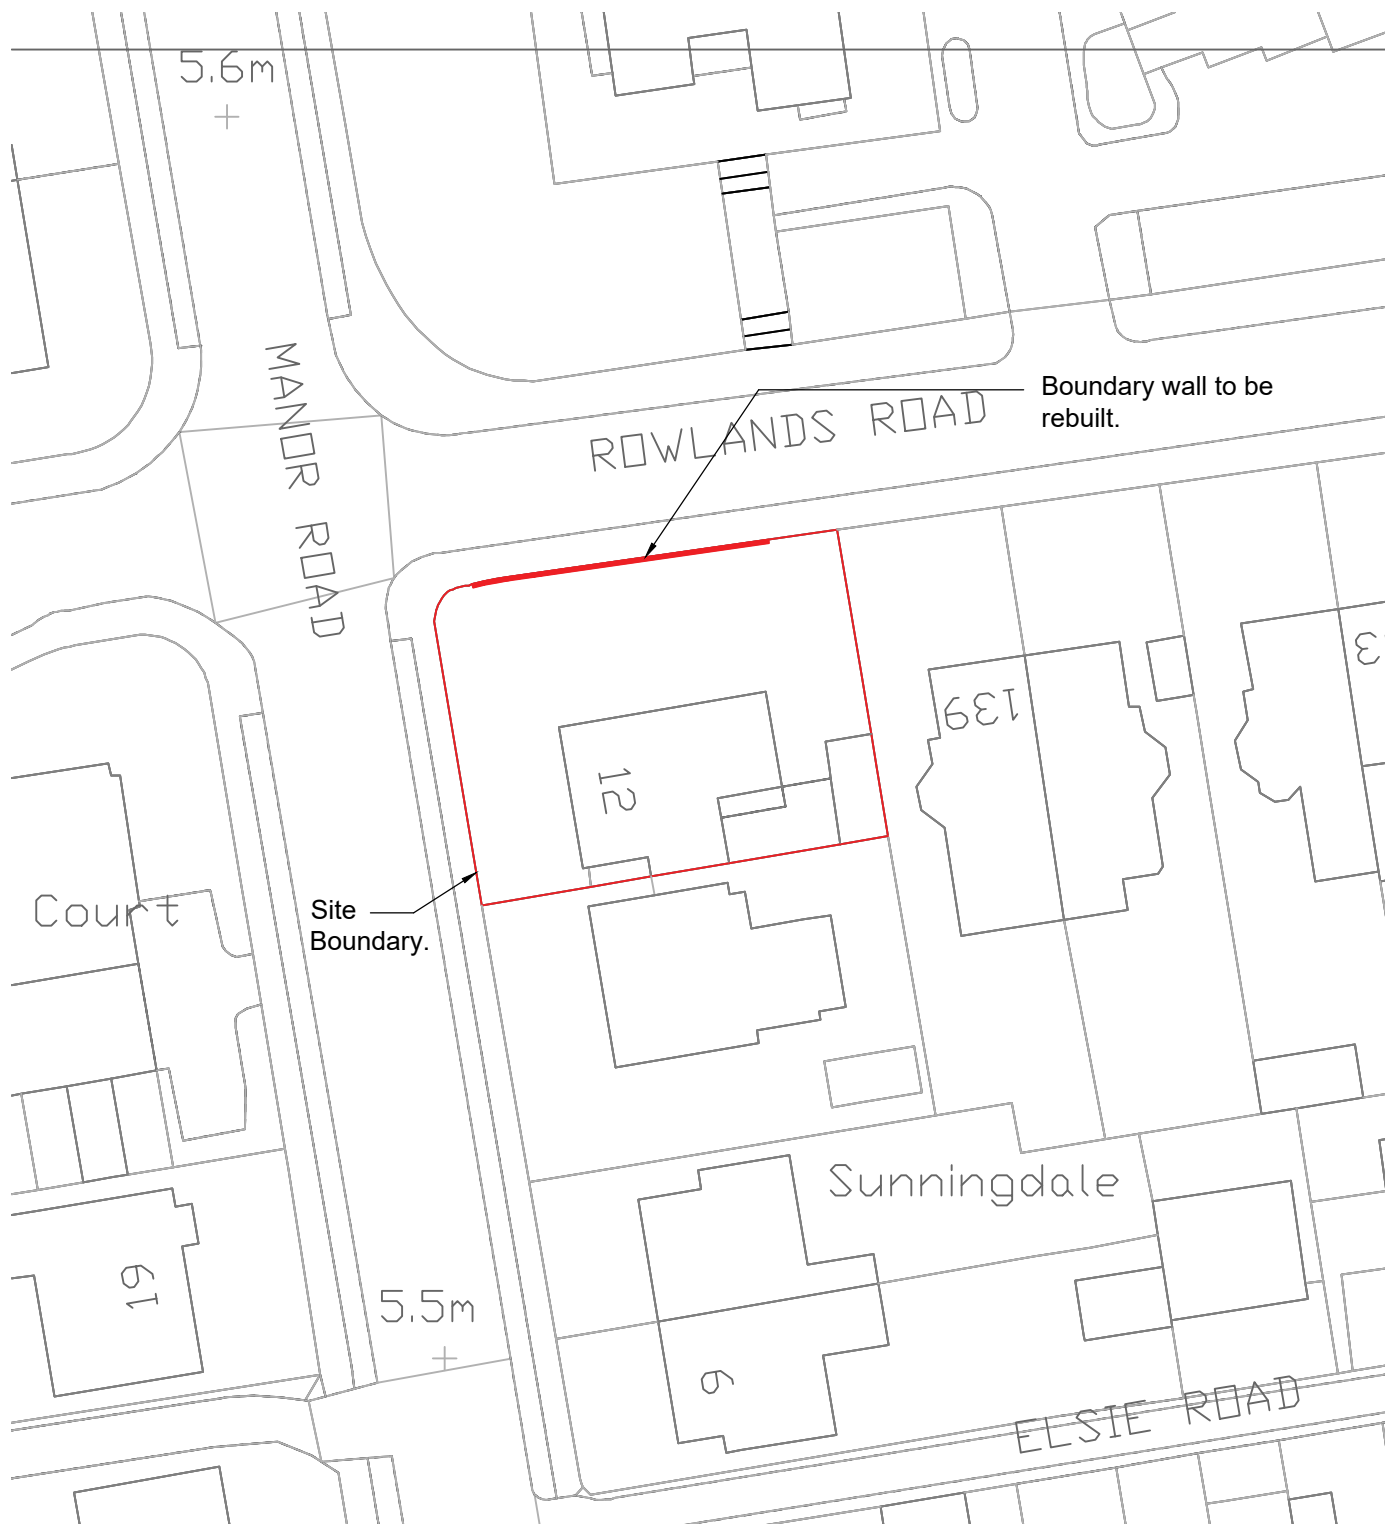

Location Plan

(1:500)