


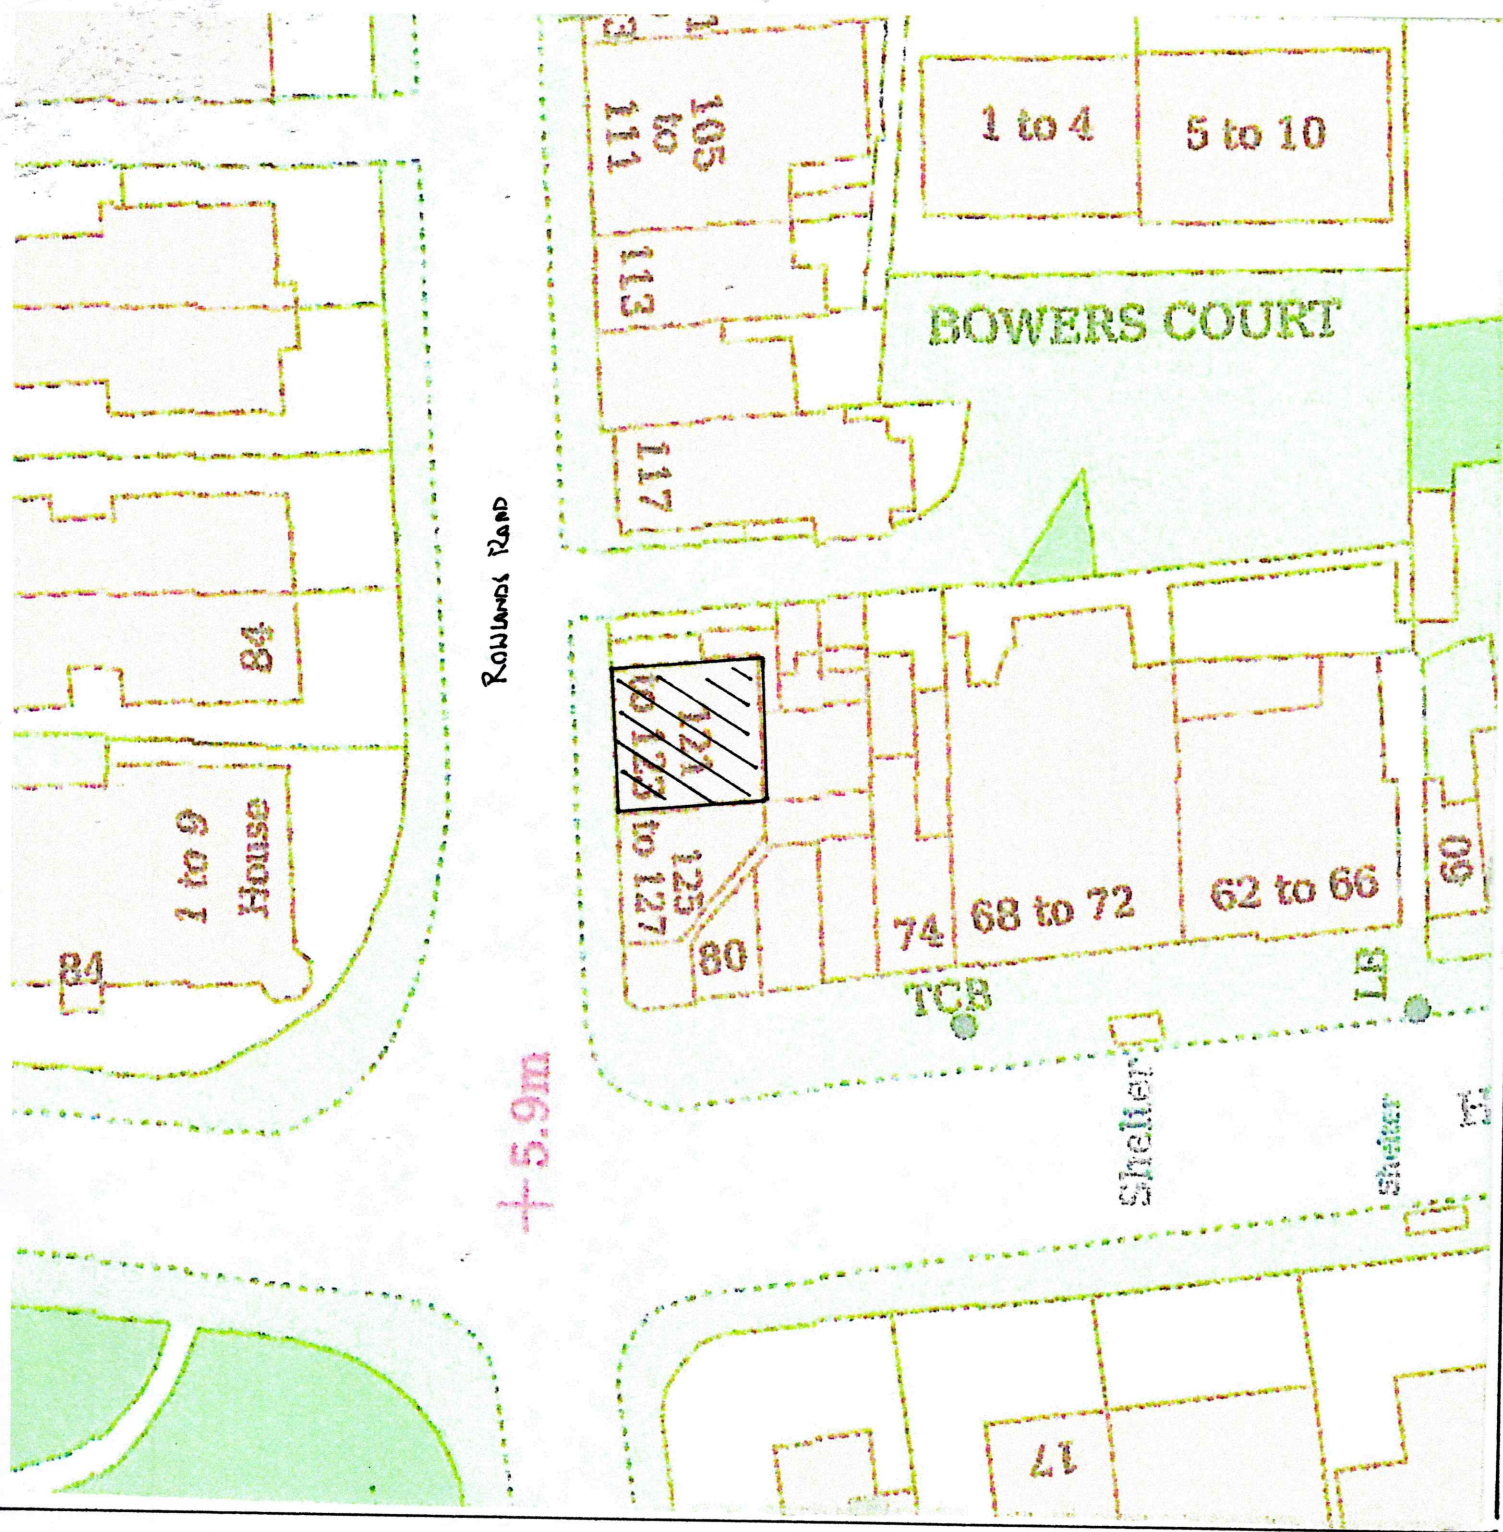

BLOCK PLAN - 121-123 ROWLANDS ROAD - WORTHING

DRG No. 2573