

DO NOT SCALE FROM THIS DRAWING

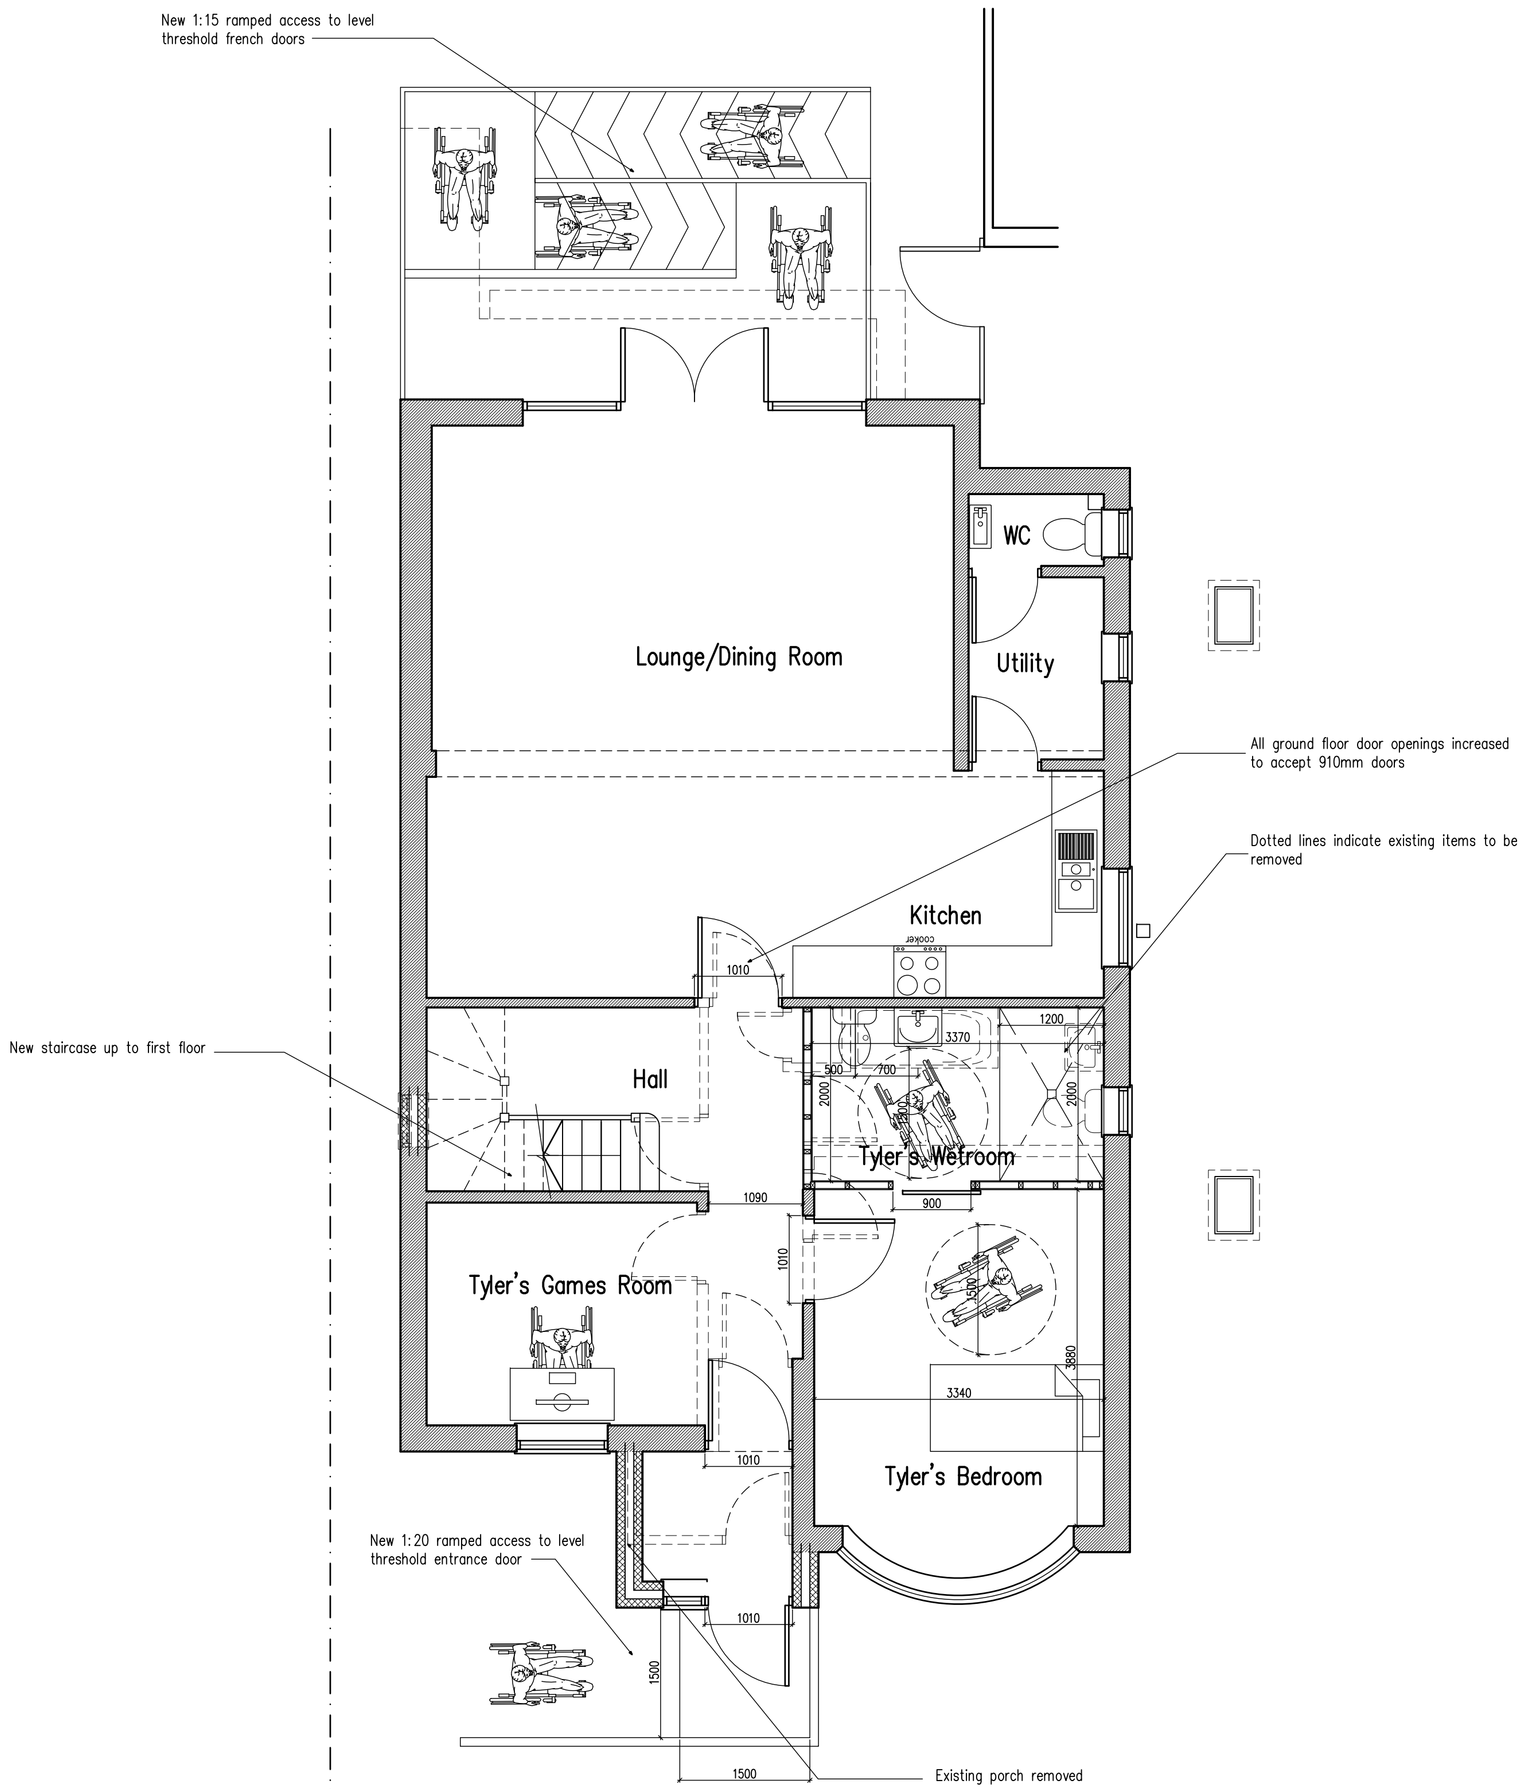

Ground Floor Plan

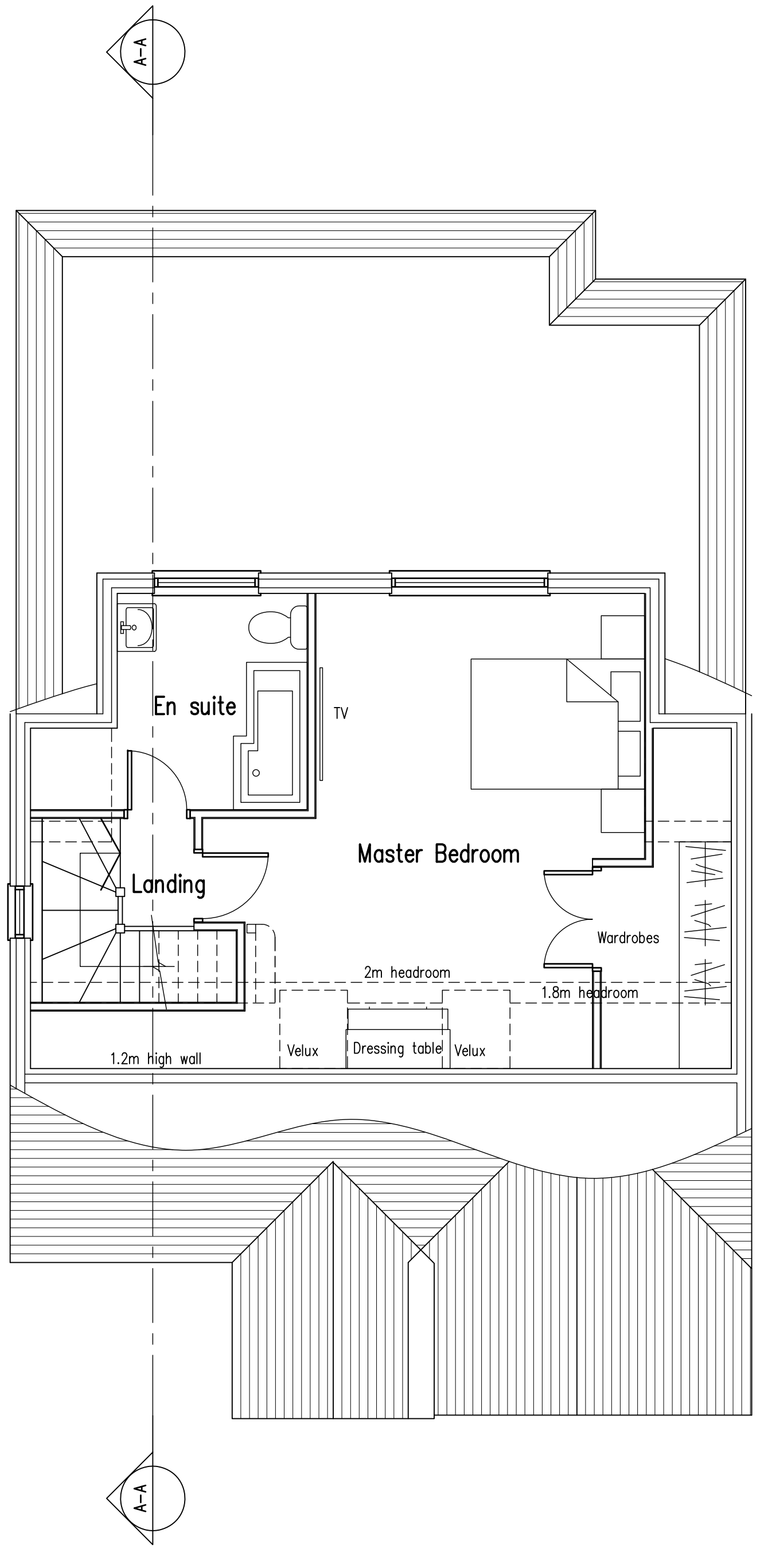

First Floor Plan

1m 2m 3m 4m 5m 6m 7m 8m 9m 10m

1:50 Scale Bar

A	31.10.22	Additional information for OT added

Proposed Conversion of Roof Space & Ground Floor Alterations at: 20 Millcroft Avenue, Southwick, West Sussex BN42 4RU

rja Planning & Building Consultants Ltd.
9 Sea Spray Avenue
Shoreham-By-Sea
West Sussex BN43 5PR
t: 01273 467297 mob: 07971 375739
e: rex@rjapbc.co.uk web: www.rjapbc.co.uk

Chartered Institute of Architectural Technologists

PROJECT: 20 Millcroft Avenue, Southwick, West Sussex		
DRAWING TITLE: Proposed Floor Plans		
CLIENT: Jayne Hatchard & Joe Holt	DWG NO: 22911–01	REVISION: A
SCALE: 1:50	DATE: 24.10.22	DRAWN: rex