
DO NOT SCALE FROM THIS DRAWING

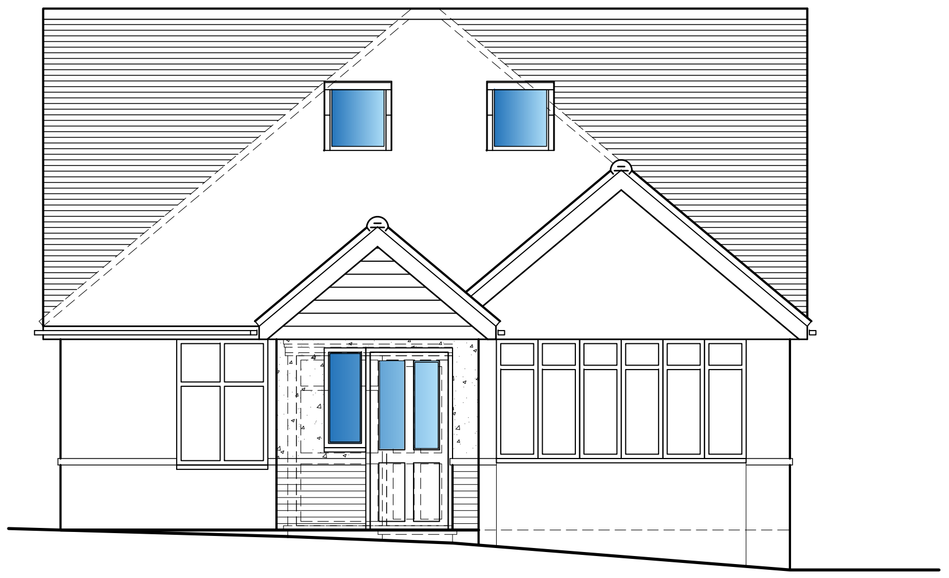


West Elevation




South Elevation




East Elevation

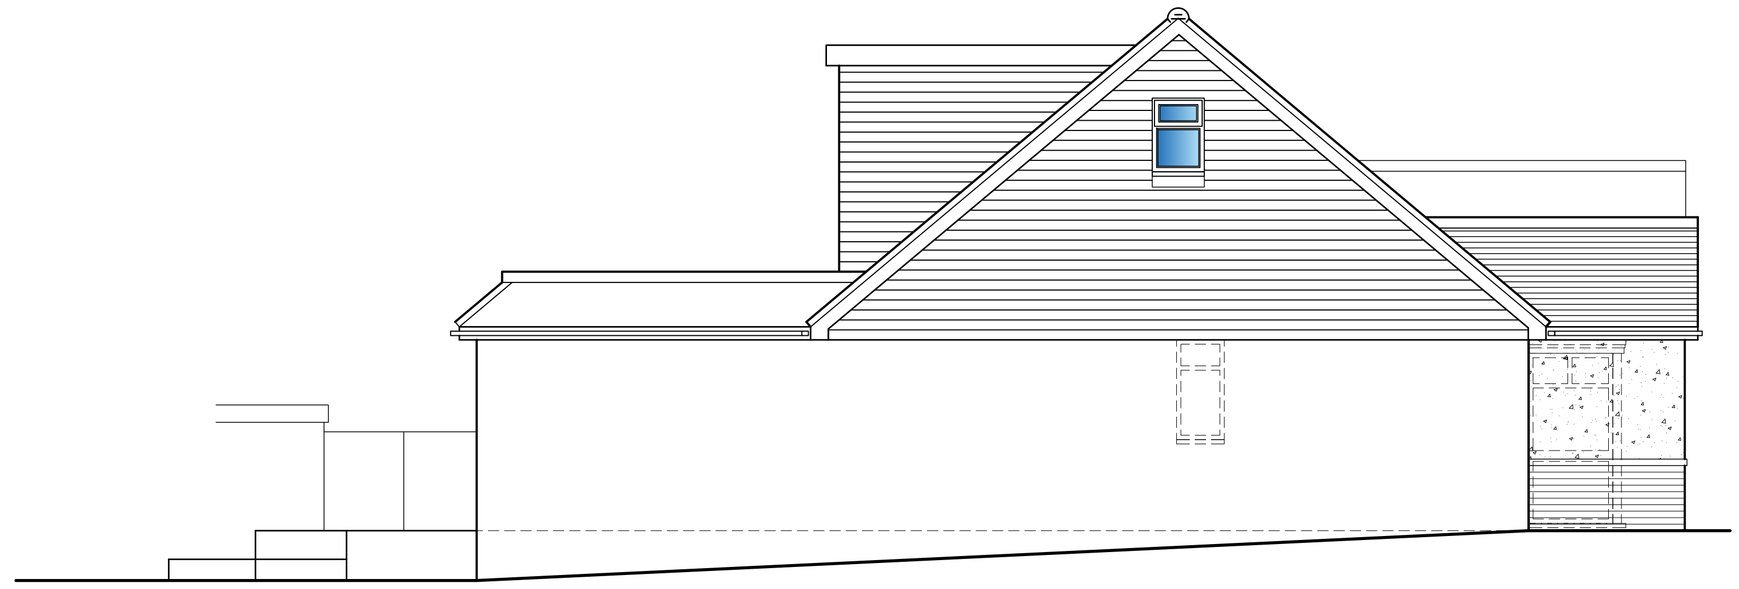

North Elevation

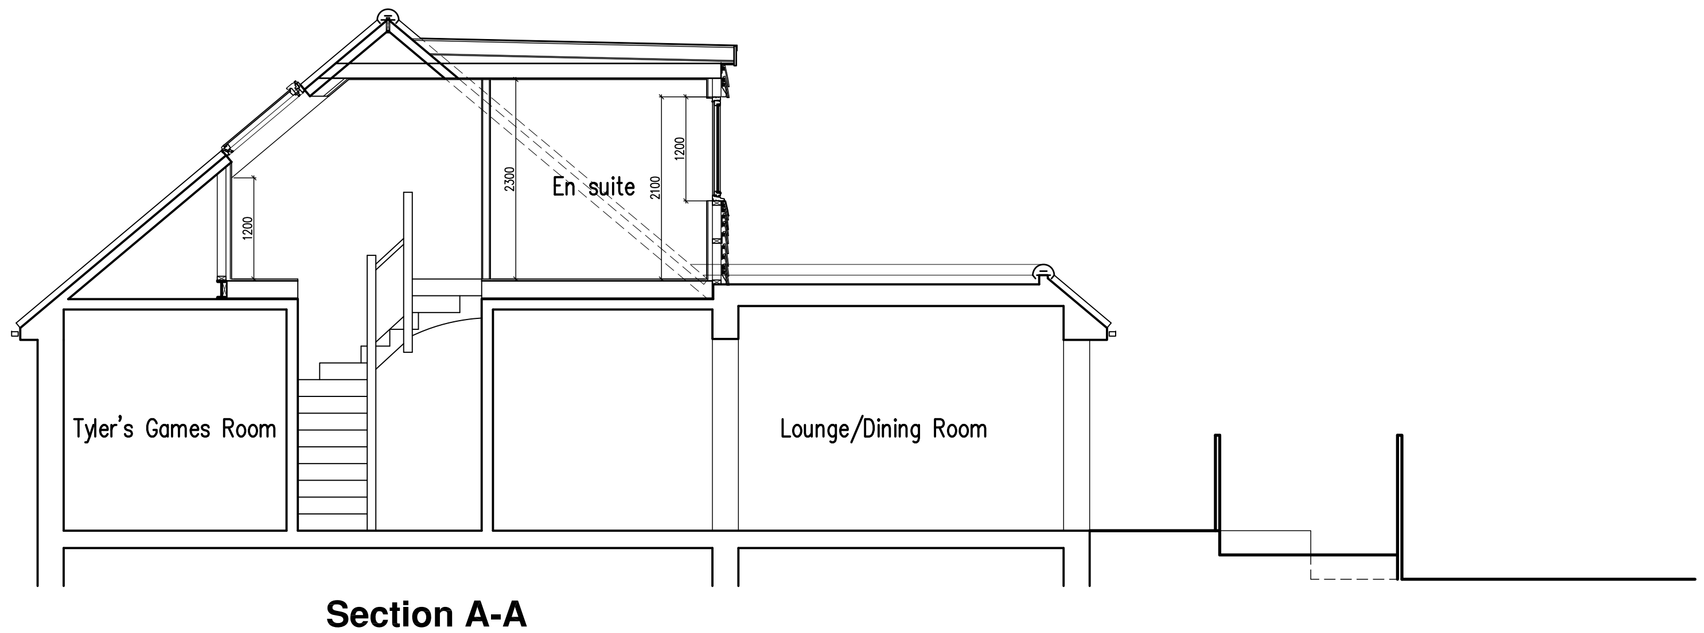

Section A-A

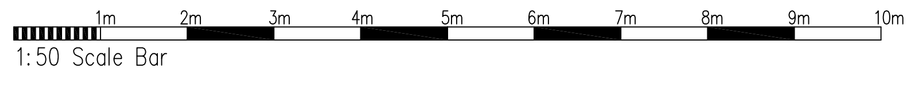

Proposed Conversion of Roof Space & Ground Floor Alterations at: 20 Millcroft Avenue, Southwick, West Sussex BN42 4RU

rja Planning & Building Consultants Ltd.
9 Sea Spray Avenue
Shoreham-By-Sea
West Sussex BN43 5PR
t: 01273 467297 mob: 07971 375739
e: rex@rjapbc.co.uk web: www.rjapbc.co.uk

Chartered Institute of Architectural Technologists

PROJECT: 20 Millcroft Avenue, Southwick, West Sussex			
DRAWING TITLE: Proposed Elevations & Section			
CLIENT: Jayne Hatchard & Joe Holt	DWG NO: 22911-02	REVISION:	
SCALE: 1:50	DATE: 24.10.22	DRAWN: rex	