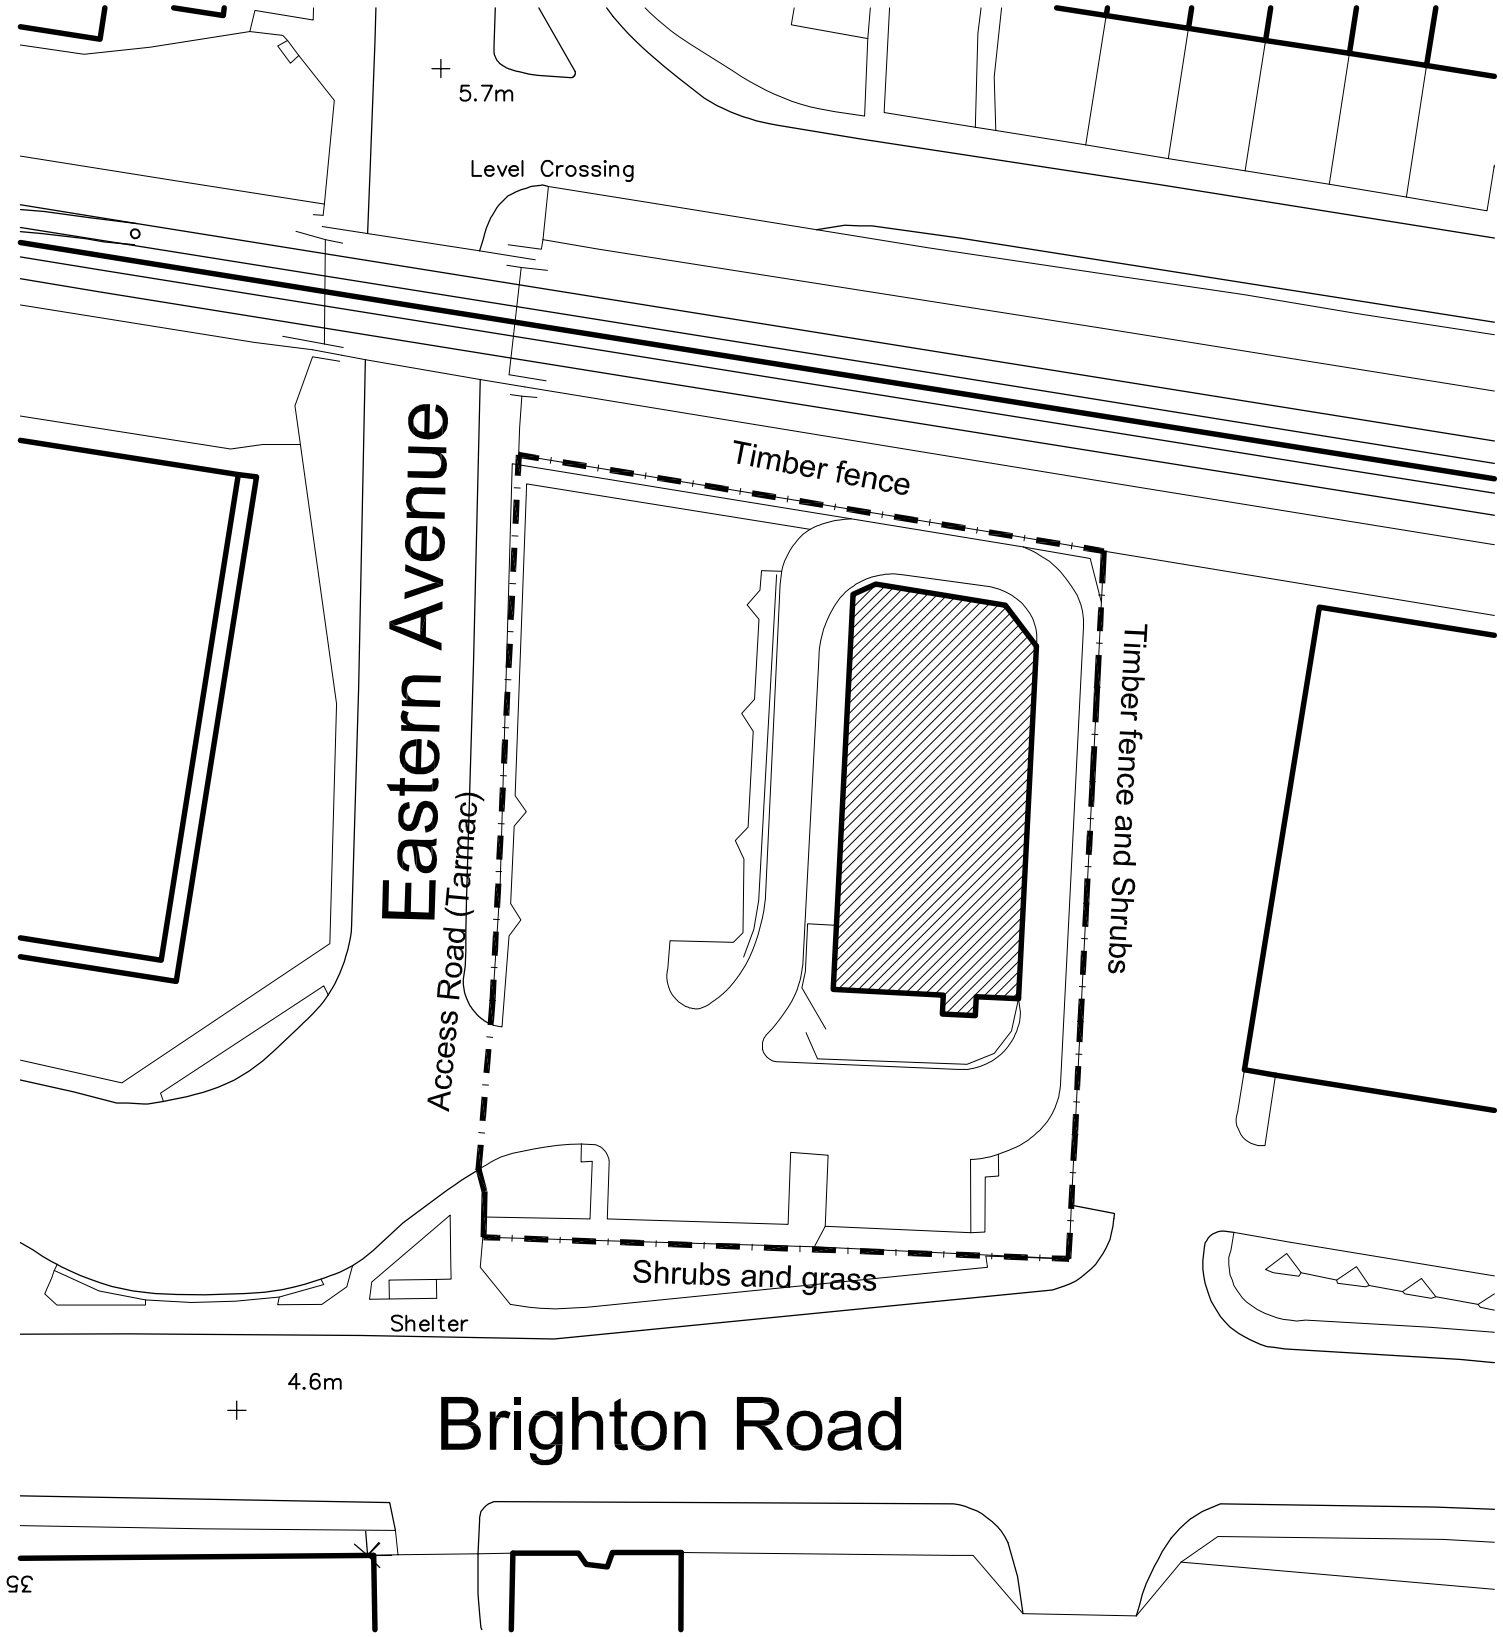

Block Plan

Scale 1:500

0 12.5m 25m 37.5m 50m

C7 Architects LLP
The Studio, Rear of
27 The High Street
Godalming, Surrey
GU7 1AU

Note:
All drawings to be read in conjunction with all other drawings as noted on issue sheet.

Extent of Site Boundary indicated thus:

Site Finishes	
Perimeter fence	Existing timber
Boundary wall	N/A
Car park finish	Existing asphalt
Drive thru finish	Existing asphalt
Patio finish	Existing brick paving
Footpaths	Asphalt
Soft landscaping	Hedge and shrubs

REV.	DATE.	DRAWING REVISIONS.	BY.	CHECKED
A	18-11-10	First Issue	SS	PF

This drawing has been reviewed and signed off by McDonald's Restaurants Ltd any errors, changes or discrepancies should be reported to the McDonald's project manager and designers prior to commencing work on site

Name (PM): Date:

Signature:

GENERAL NOTES:
All works are to be undertaken in accordance with the Building Regulations and the latest British Standards.
All proprietary materials and products are to be used strictly in accordance with the manufacturers recommendations.
All dimensions to be checked on site prior to construction.

PROPOSED DEVELOPMENT AT
Eastern Avenue,
Shoreham, BN43 6PW

STORE No :-
1256

ON BEHALF OF :-
McDonald's Restaurants Ltd

DRAWING TITLE :-
Block Plan

DRAWN BY	CHECKED BY	DRAWING No.	REV No.
SS	PF	0912-1256-02	A
SCALE & SIZE: 1:500@A3	DATE: 11-11-10		

C7 Architects LLP
The Studio, Rear of
27 The High Street
Godalming, Surrey
GU7 1AU