© RS DESIGN 2020

# PLANNING ONLY

This drawing is for the above approval only and is subject to Planning Approval. This drawing has been based on third party survey and scheme drawings. Do not scale from this drawing (LA Planning Dept. can scale the drawings). The Architect, Richard Silver (RS Design), owns the copyright in the drawings and documentation produced in the course of the project. The client named below has a licence to copy and use the drawings and documentation only for purposes related to the project named below at the stage noted above. No drawings or client details will be released to anyone other than the client, unless given written instruction for distribution.

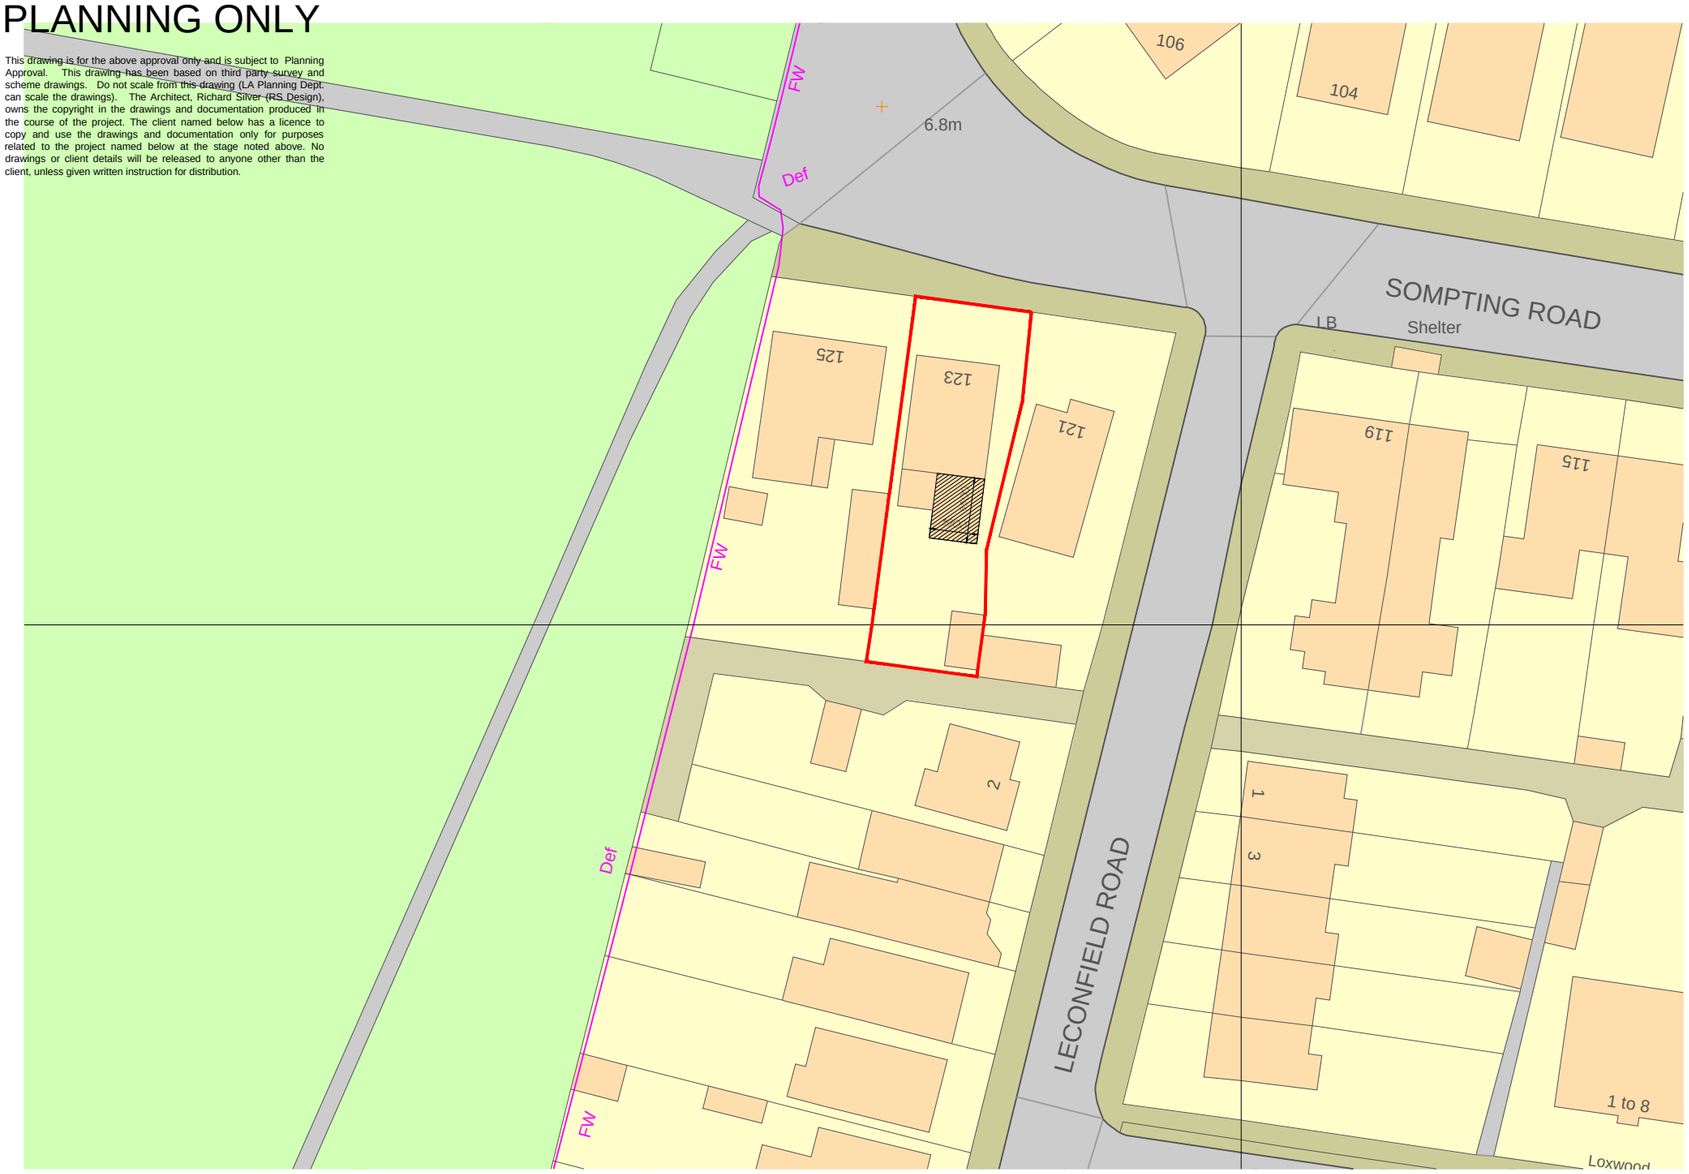


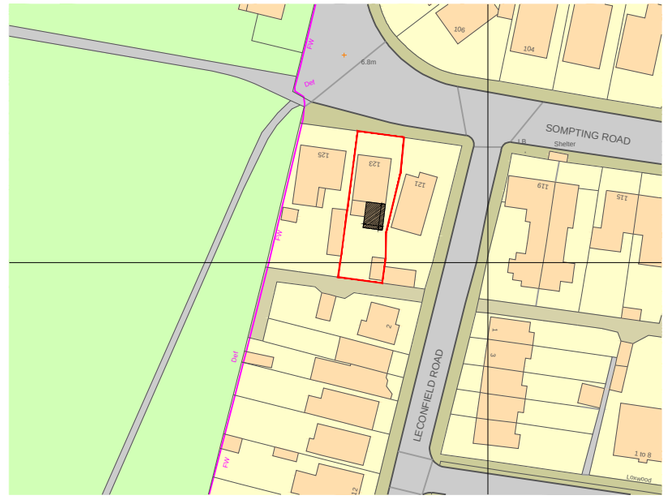


SITE LOCATION PLAN @ 1:1250

0m 50m

SITE LOCATION PLAN @ 1:500

0m 20m



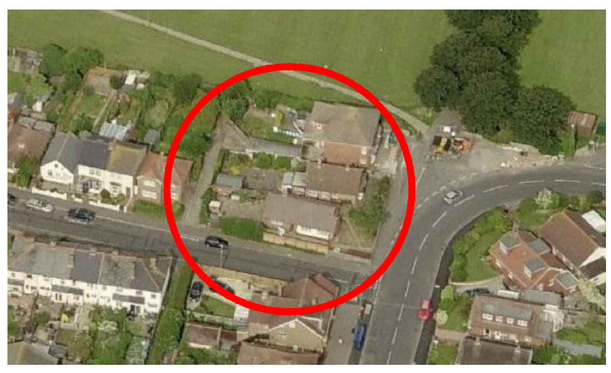





RS DESIGN
STUDIO 115 SURRENDEN ROAD BRIGHTON EAST SUSSEX BN1 6WB rs@rsdesign-architect.com

# 123 Sompting Road

| CLIENT | PROJECT | DATE | DRAWN |
|---|---|---|---|
| Mr & Mrs T Bundy | 123 Sompting Road Lancing | June 2020 | RS |
| SCALE | DRAWING | DRAWING NO | REV |
| 1:1250 & 1:500 @ A3 | Site & Location Plan as Proposed | 20743 P 01 | - |