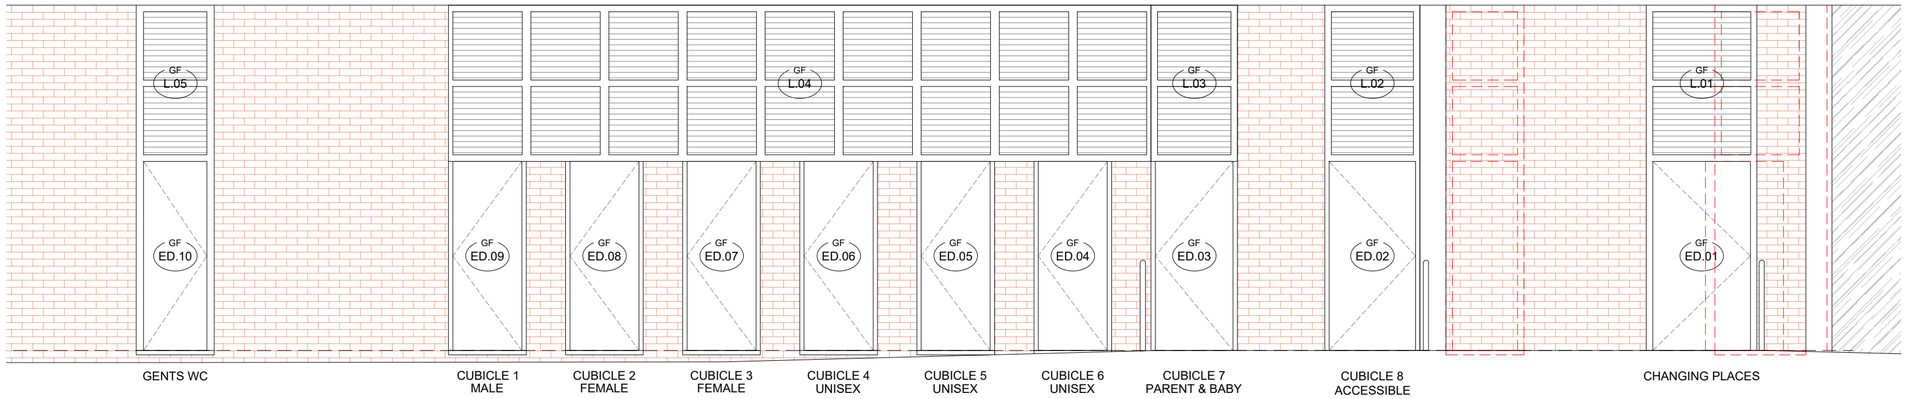

E.01 WEST ELEVATION

Scale 1:50

Scale in Metres

0 1 2 3 4 5

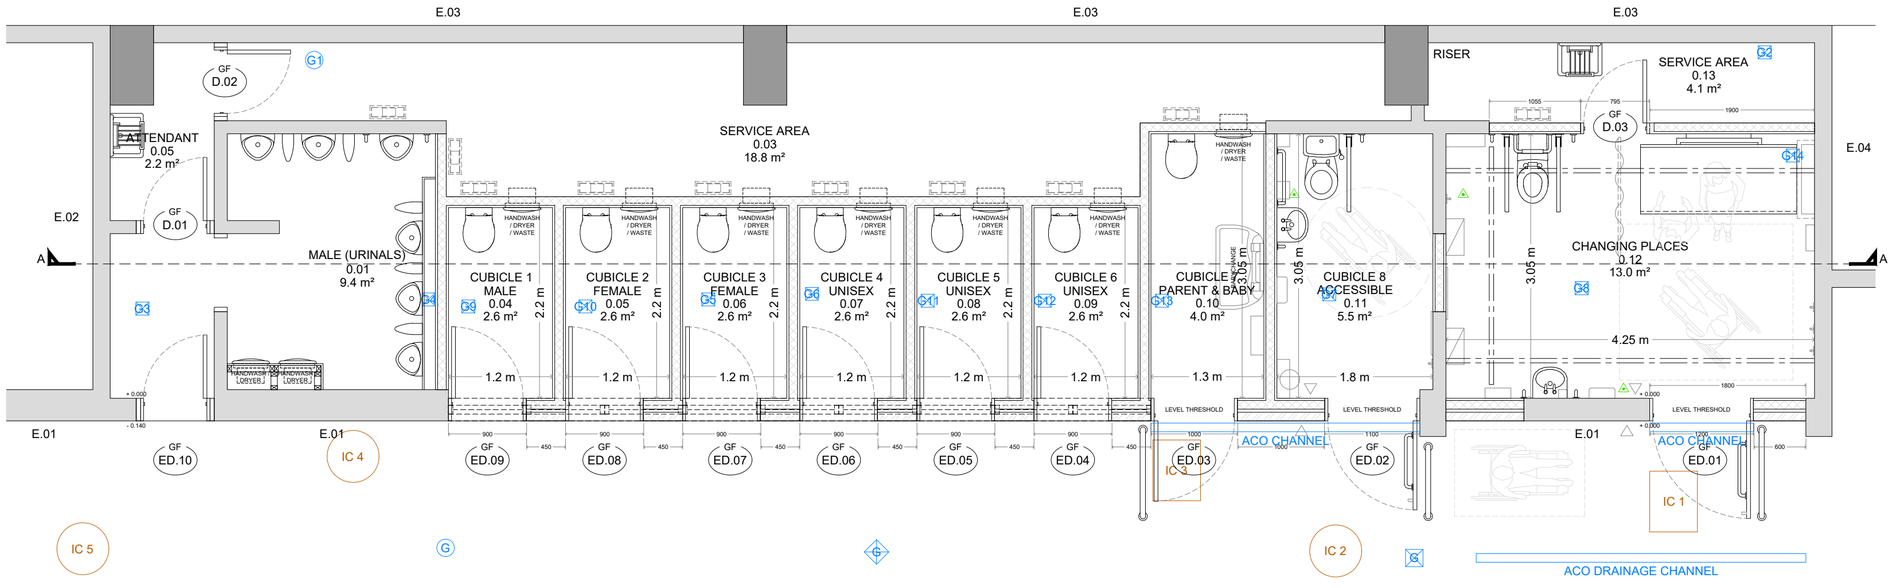

GROUND FLOOR PLAN

Scale 1:50

Scale in Metres

0 1 2 3 4 5

NOTES:

1. Do not scale from this drawing, except for Planning.
2. All dimensions are in millimetres / metres unless stated otherwise.

Rev	Description	By	Date
A	CUBICLE DESCRIPTIONS AMENDED	TR	18-07-2023

AMENDMENTS

Drawing Status:

FOR CONSTRUCTION

ADUR & WORTHING COUNCILS
TECHNICAL SERVICES
TOWN HALL, CHAPEL ROAD
WORTHING BN11 1HA
www.adur-worthing.gov.uk
surveyors@adur-worthing.gov.uk

Property Title:

PUBLIC CONVENIENCES HIGH STREET (MSCP), WORTHING

Drawing Title:

FLOOR PLAN & ELEVATION, AS PROPOSED

Scale @ A2:	Date:	
1:50	31-03-2023	
UPRN:	Drawn By:	Checked By:
10002291698	TR	TB
Drawing No:		Rev:
558903 / AWC / 00 / XX / DR / B / 0415		A