T.P. OFFICE COPY

9/11/07
07 1381/ms
WORTHING BOROUGH COUNCIL



West Elevation



Part North Elevation

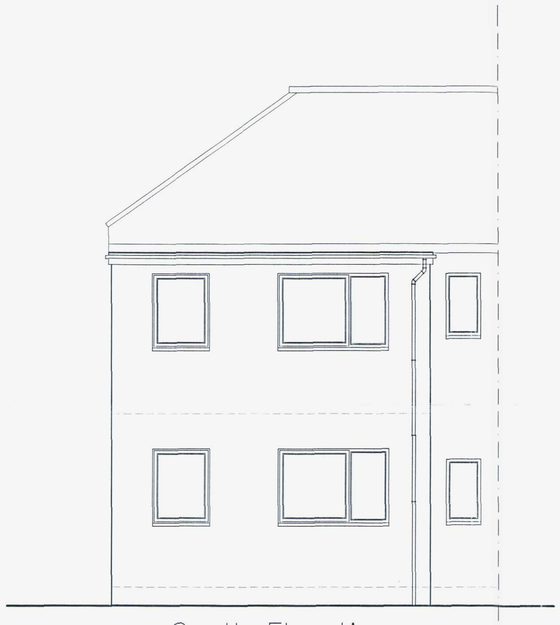

South Elevation

Project:
Proposed
Window replacements
At:
Flat 3 (first floor)
21 St Michaels Road,
Worthing
West Sussex
BN11 4RY

Drawing title:
Elevations As Existing

Client:

Copyright of:
B.J.W
Architectural & Planning Services
15 West Street
Shoreham By Sea
West Sussex
[redacted]

Scale: 1:50

Date: 2.11.07

Drawn: BJW

Drg. No. 01

Rev'n

Note: All dimensions to be checked on site.

T.P. OFFICE COPY

9/11/07
07 1381/ms

WORTHING BOROUGH COUNCIL
- 4 JAN 2008
CONSIDERANTES
SUBJECT TO CONDITIONS



West Elevation

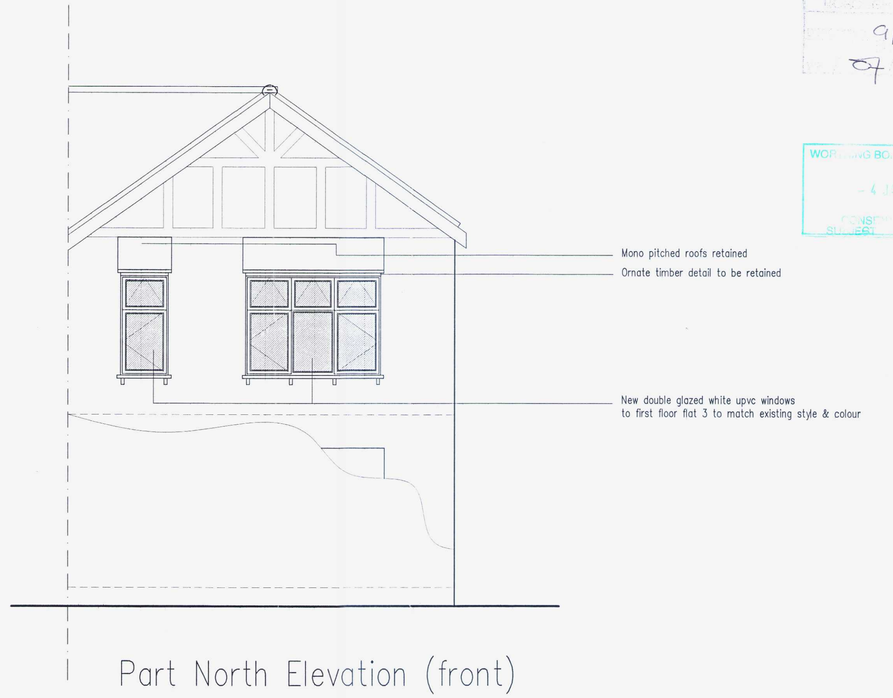

Part North Elevation (front)

NOTE: Adjoining semi detached property has had replacement upvc windows also to the first floor front elevation, with the style matching the original timber design.

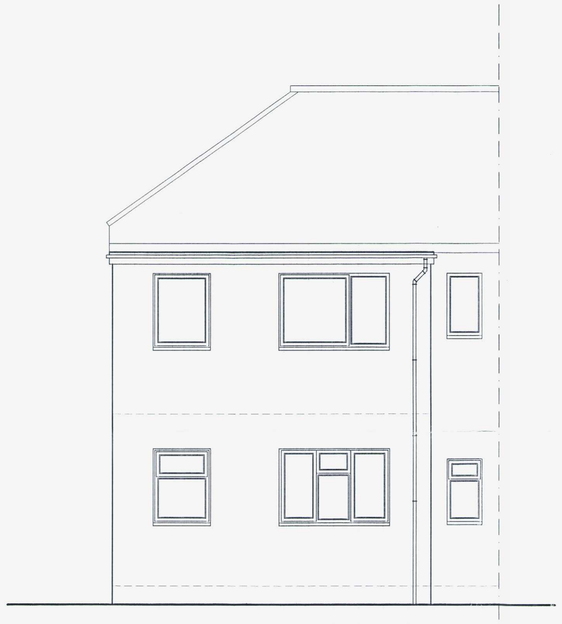

South Elevation (rear)

Project:
Proposed
Window replacements
At:
Flat 3 (first floor)
21 St Michaels Road,
Worthing
West Sussex
BN11 4RY

Drawing title:
Elevations As Proposed

Client:

Copyright of:
B.J.W
Architectural & Planning Services
15 West Street
Shoreham By Sea
West Sussex
BN43 5WF
[redacted]

Scale: 1:50

Date: 2.11.07

Drawn: BJW

Drg. No. 02

Rev'n

Note: All dimensions to be checked on site.