Block Plan 1:200



Location Plan 1:1250

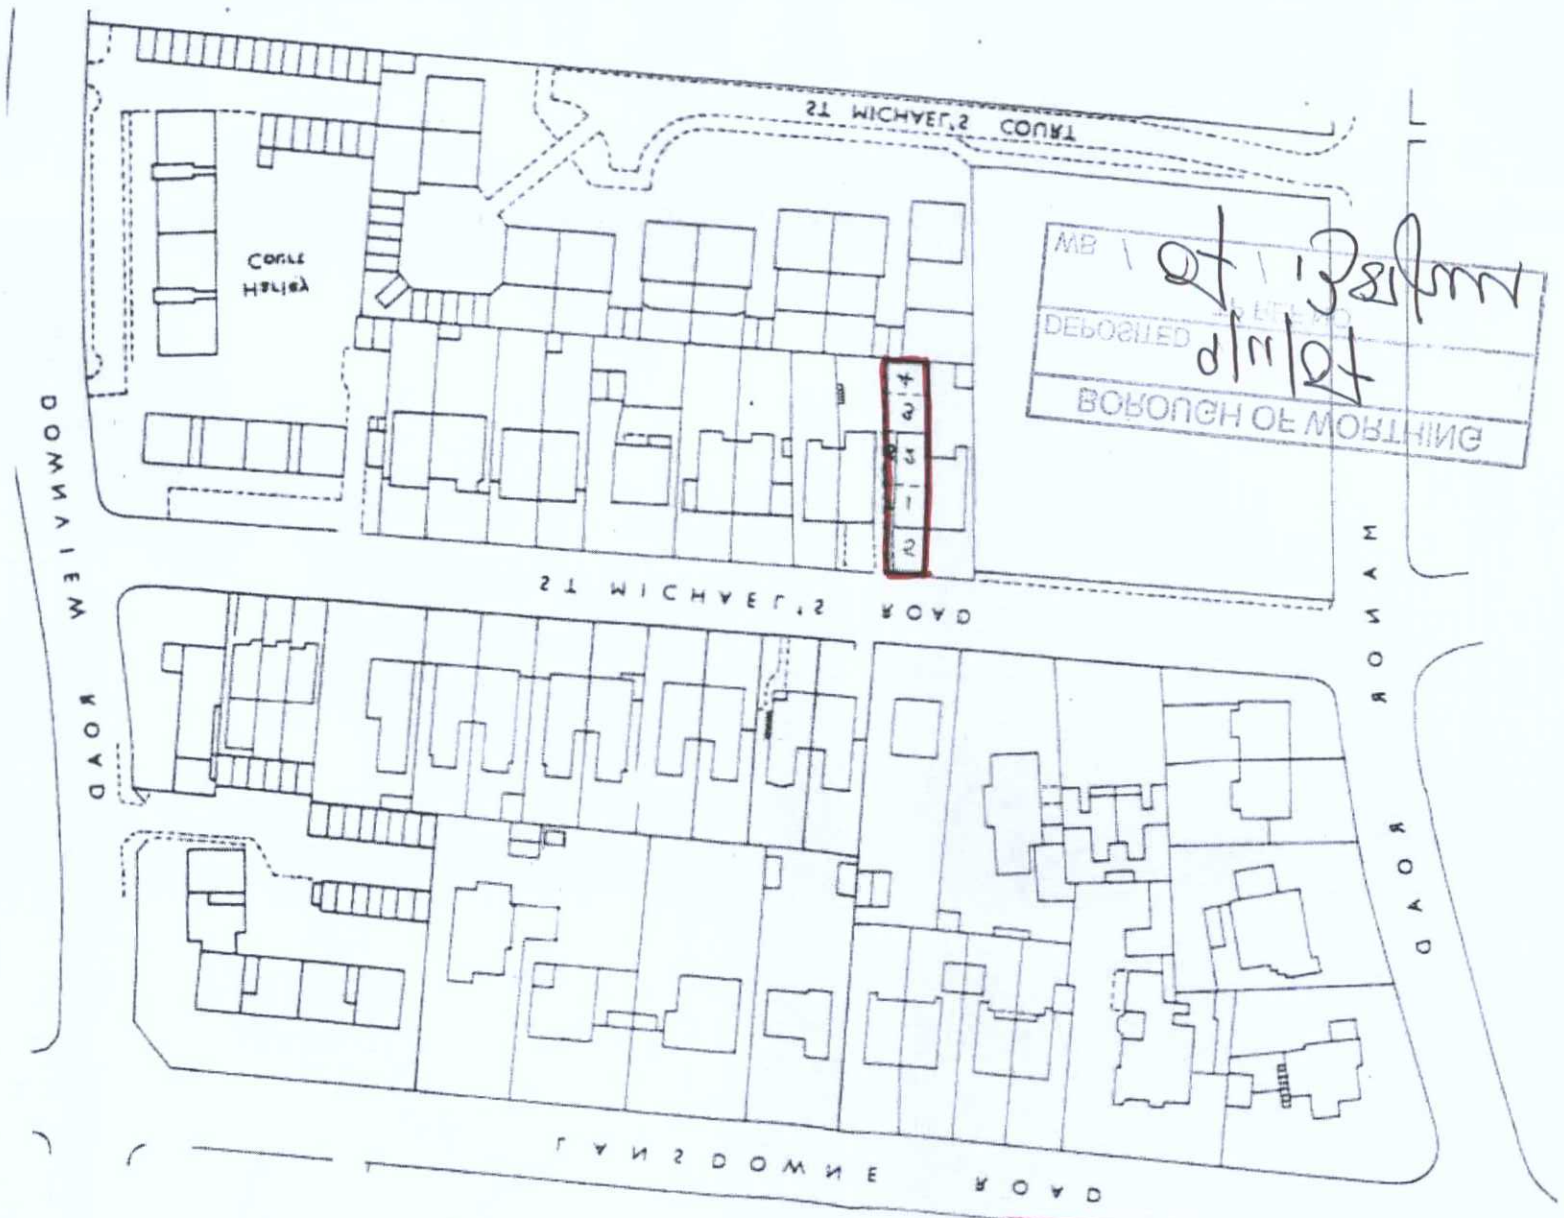

Project:	17 St Michaels Road
	Worthing
	West Sussex
Title:	Block & Location Plan
Date:	2.11.07
Drawn:	
Scale:	1:200 1:1250
Client:	
Drg. No.	
Rev'n	

WORTHING BOROUGH COUNCIL
- 4 JAN 2008
CONSENT GRANTED
SUBJECT TO CONDITIONS

BOROUGH OF WORTHING
DEPOSITED
MB

T.P. OFFICE COPY