Block Plan 1:500



Location Plan 1:1250

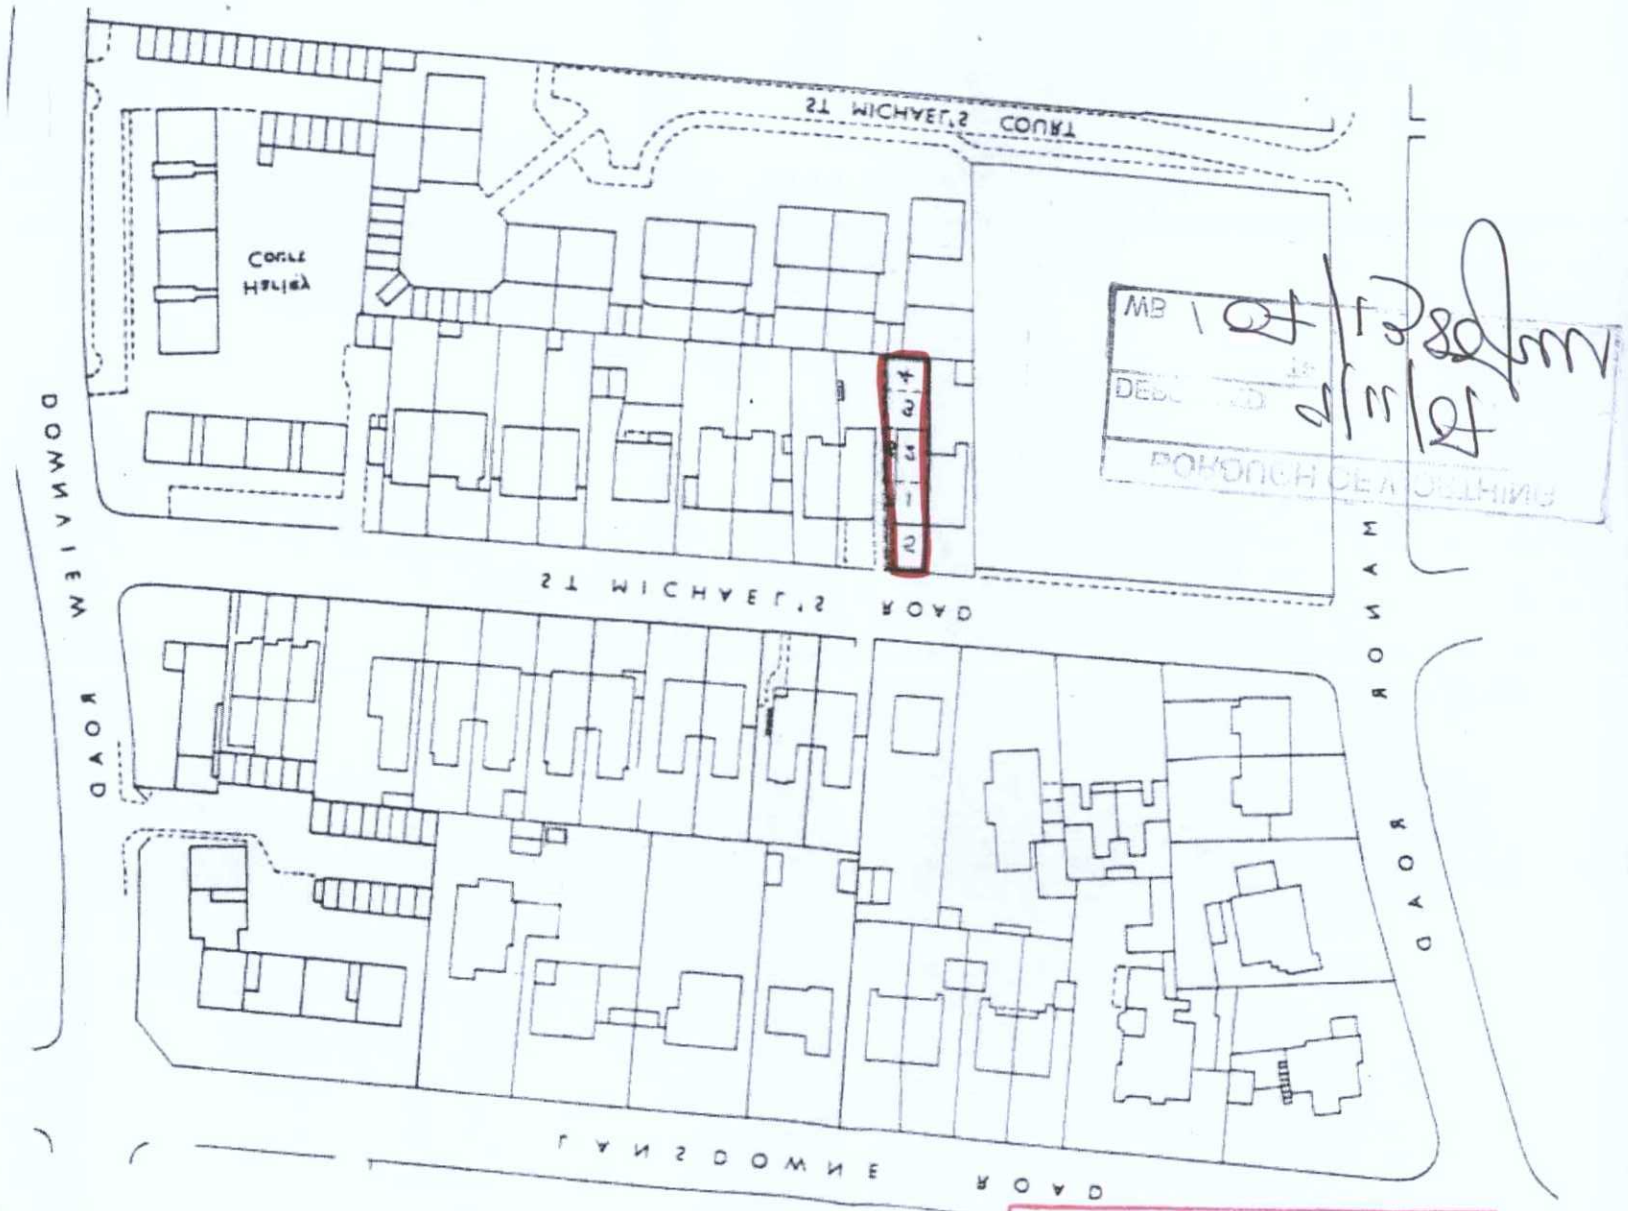

Project:
21 St Michaels Road
Worthing
West Sussex

Title:
Block & Location Plan

Client:

Scale:
1:500 1:1250

Date:
5.11.07

Drawn:

Dwg. No.

Rev'n

SUBJECT TO CONDITIONS
CONSENT GRANTED
- 4 JAN 2008
WORTHING BOROUGH COUNCIL

MB 1 07/12/08
DEBUTTED 2/11/07
BOROUGH OF WORTHING

T.P. OFFICE COPY