T.P. OFFICE COPY

9/1/07
07/1328/FUL

WORTHING BOROUGH COUNCIL
- 4 JAN 2008
CONSENT GRANTED
SUBJECT TO CONDITIONS



West Elevation

New double glazed white upvc windows & door to ground floor flat 2 to match existing

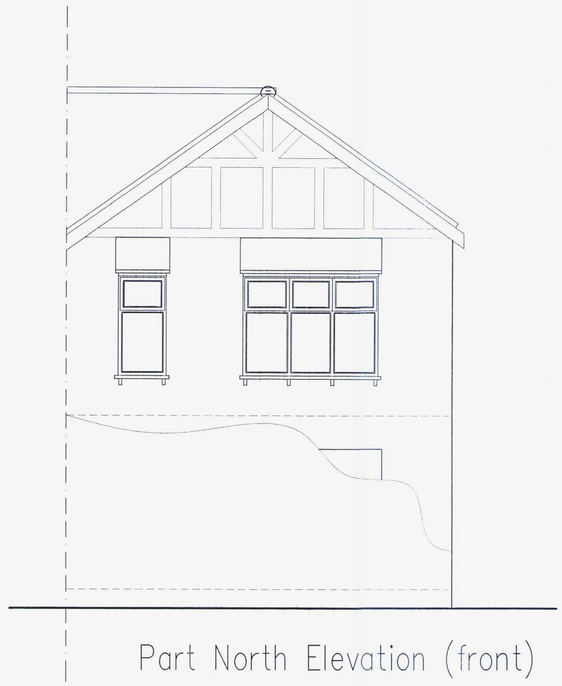

Part North Elevation (front)

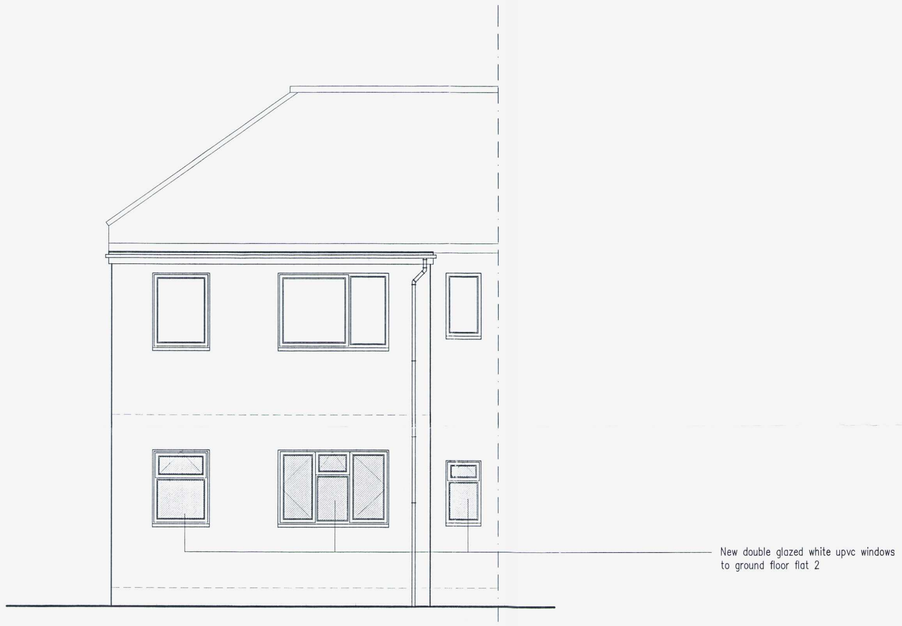

New double glazed white upvc windows to ground floor flat 2

South Elevation (rear)

Project:
Proposed
Window replacements
At:
Flat 2 (ground floor)
21 St Michaels Road,
Worthing
West Sussex
BN11 4RY

Drawing title:
Elevations As Proposed

Client:

Copyright of:
B.J.W
Architectural & Planning Services
15 West Street
Shoreham By Sea
West Sussex
BN43 5WF
[redacted]

Scale: 1:50

Date: 2.11.07

Drawn: BJW

Drg. No. 02

Rev'n

Note: All dimensions to be checked on site.