

West Elevation



Part North Elevation

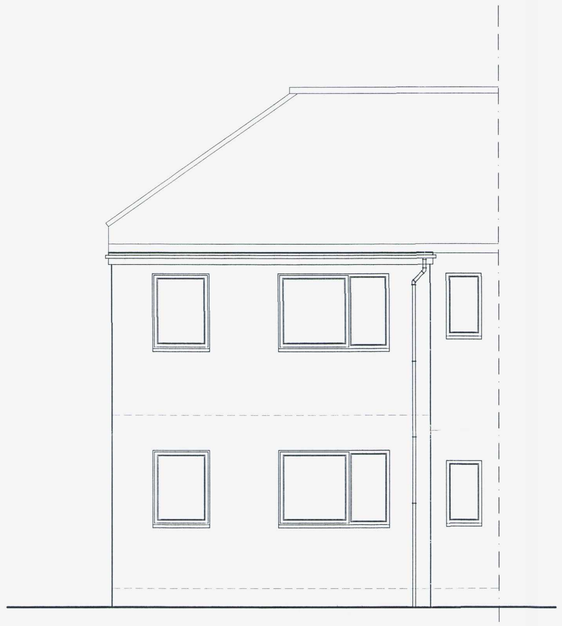

South Elevation

T.P. OFFICE COPY

9/11/07
07 1388/w

WORTHING BOROUGH COUNCIL
- 4 JAN 2008
CONSENT GRANTED
SUBJECT TO CONDITIONS

Project:
Proposed
Window replacements
At:
Flat 2 (ground floor)
21 St Michaels Road,
Worthing
West Sussex
BN11 4RY

Drawing title:
Elevations As Existing

Client:

Copyright of:
**B.J.W**
Architectural & Planning Services
15 West Street
Shoreham By Sea
West Sussex
BN43 5WF
[redacted]

Scale: 1:50

Date: 2.11.07

Drawn: BJW

Drg. No. 01

Rev'n

Note: All dimensions to be checked on site.