

Proposed Front (South) Elevation (Scale 1:50)



Proposed Rear (North) Elevation (Scale 1:50)

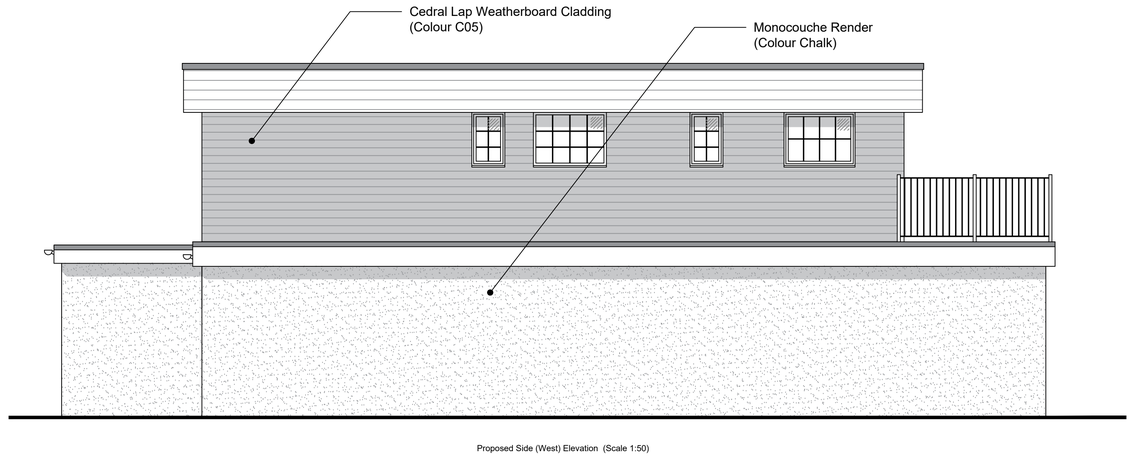

Proposed Side (West) Elevation (Scale 1:50)

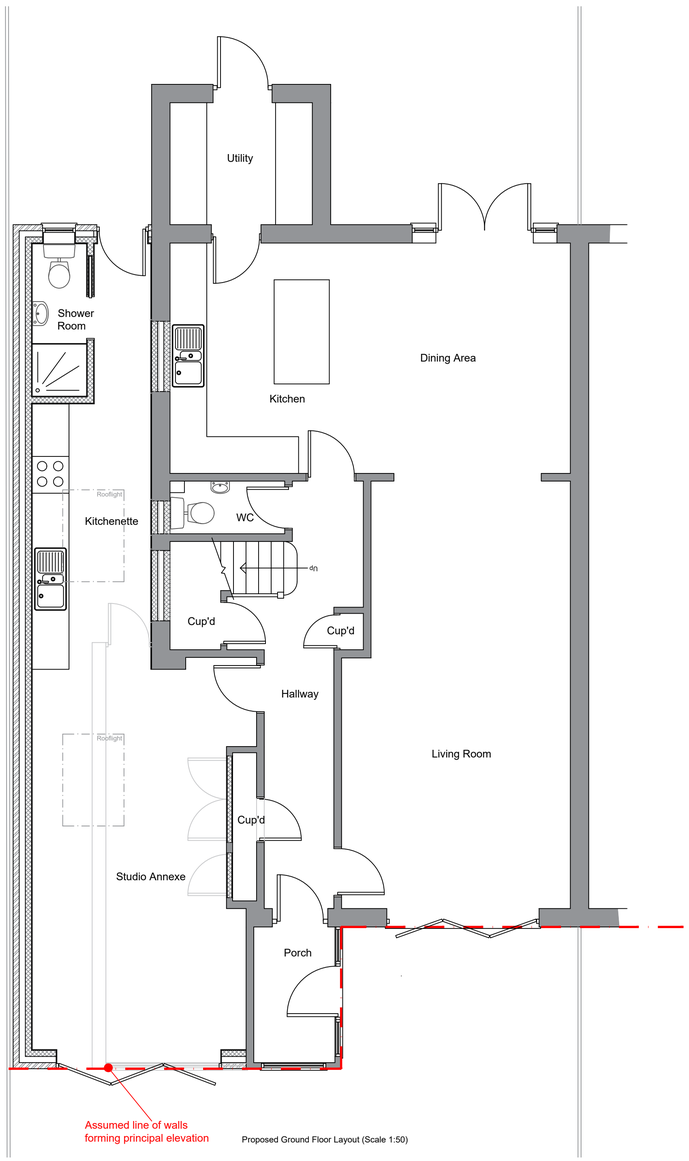

Proposed Ground Floor Layout (Scale 1:50)

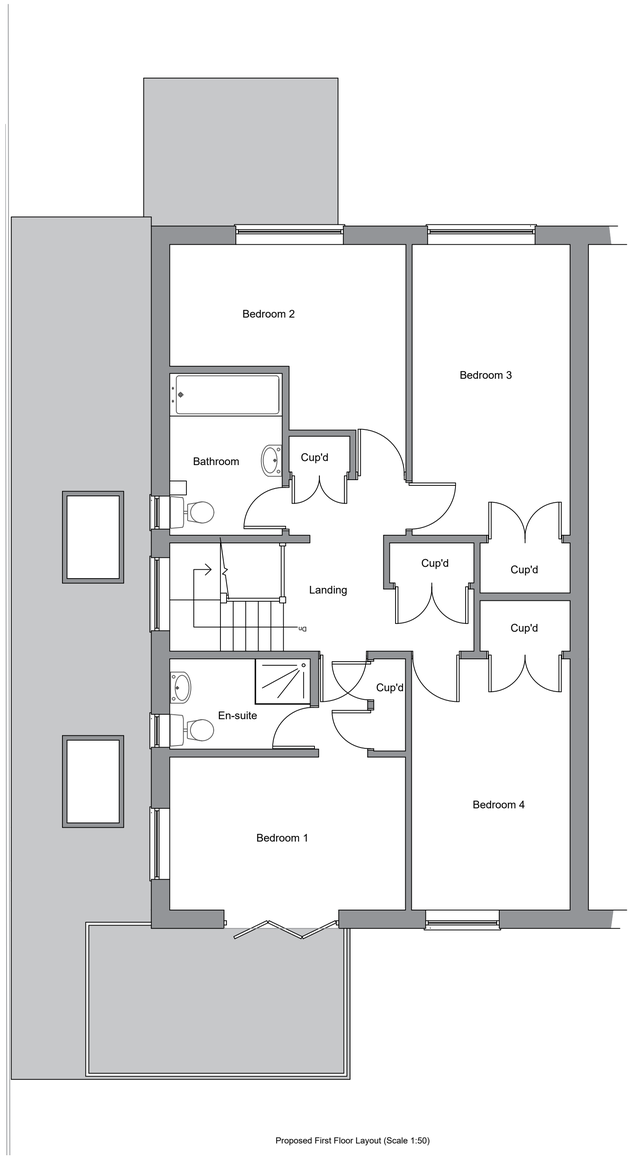

Proposed First Floor Layout (Scale 1:50)

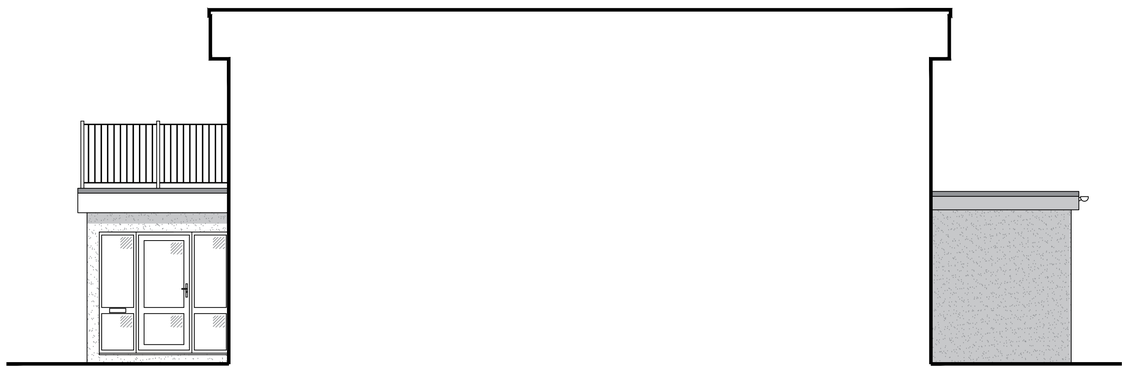

Proposed Side (East) Elevation (Scale 1:50)

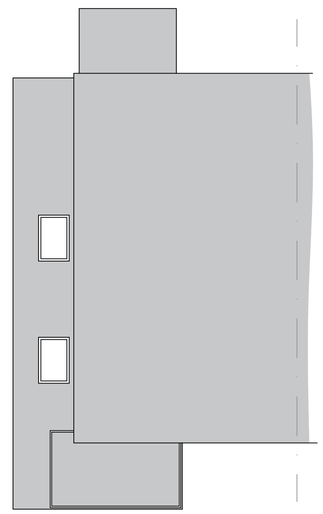

Proposed Roof Plan (Scale 1:100)

Scale Bar (1:50)
0m 5m

Scale Bar (1:100)

revision	date	description
A	Mar 2022	Bi-fold doors, weatherboard and render added to front

revisions

DOWNSVIEW
ASSOCIATES
Chartered Surveyors
Little Acorns, Hampers Lane, Storrington,
West Sussex, RH20 3HZ
Tel 01903 746367 Mob 7525 944965
Email mail@downsview-surveyors.co.uk
RICS

address
73A Old Fort Road
Shoreham Beach
Shoreham By-Sea
West Sussex

project
Proposed Single Storey Side Extension

title
Proposed Layouts and Elevations

scale:	date:	revision:
As noted@ A1	Jan 22	A

drawing number
2021.328.02