
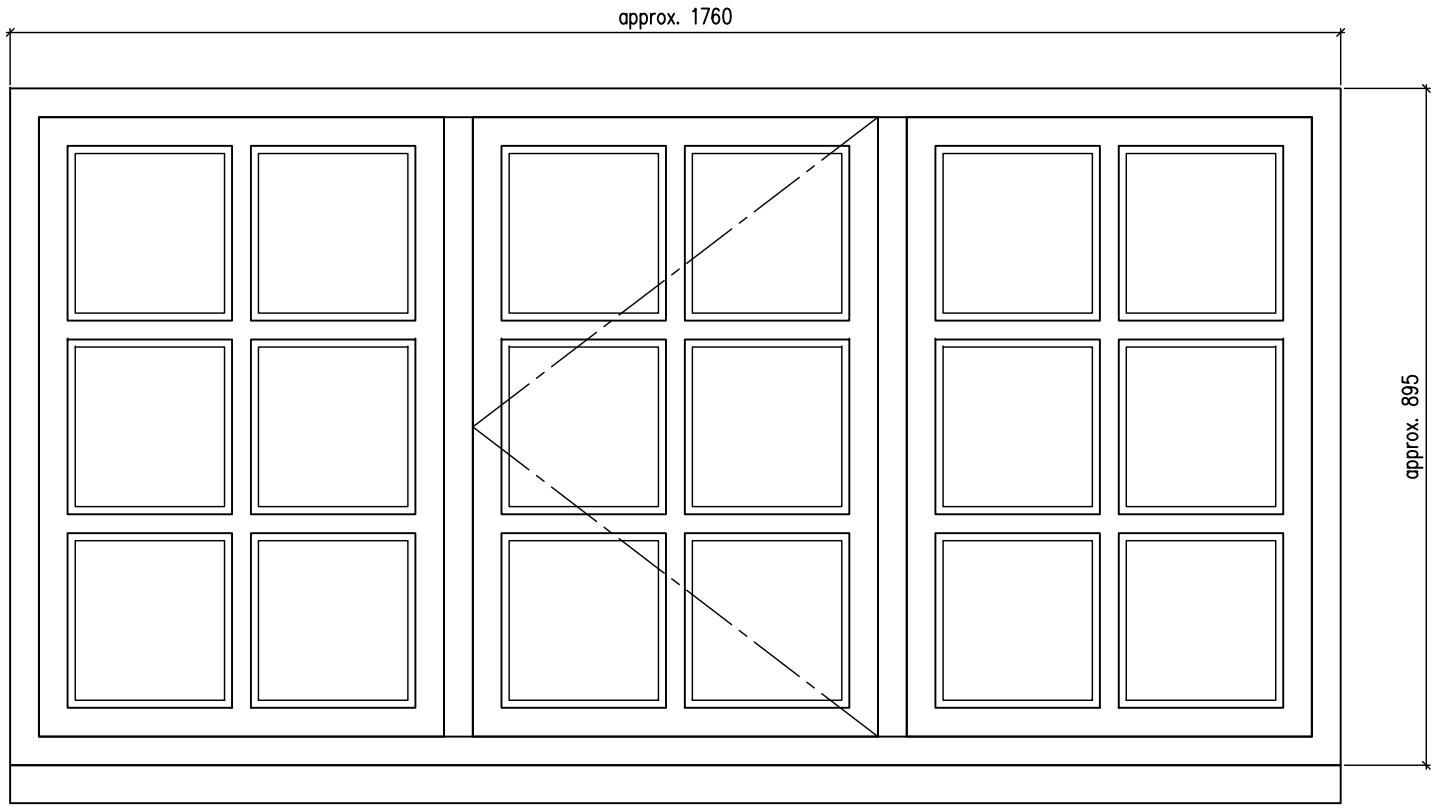


Elevation 1:10 (as viewed from outside)

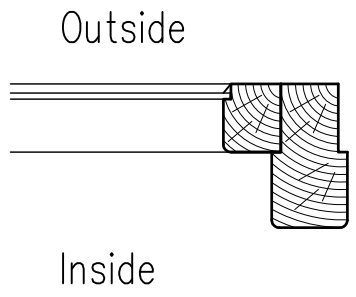

Typical Section 1:5

Copyright of:

RJA Planning & Building Consultants
16 Greenacres
Shoreham-By-Sea
West Sussex
BN43 5WY

Tel: 01273 467297
Fax: 01273 467297
Email: rex@rjapbc.co.uk

Project:
Old Scantlings
26 Church Street
Shoreham-by-Sea

Title:
Replacement Window

Client:
Mrs T. Williams

Scale:
1:10 & 1:5 @ A3

Date:
November 2011

Drawn:

Drg. No. 11375-01

Rev'n